


ONLY FIGURED DIMENSIONS TO BE USED FOR CONSTRUCTION PURPOSES.
ALL DIMENSIONS ARE TO BE CHECKED ON SITE PRIOR TO INSTALLATION AND
ANY DISCREPANCIES TO BE NOTIFIED TO THE ARCHITECT.
© This drawing is a copyright and must not be reproduced without the written consent of the Architect.

Rev. Date Description

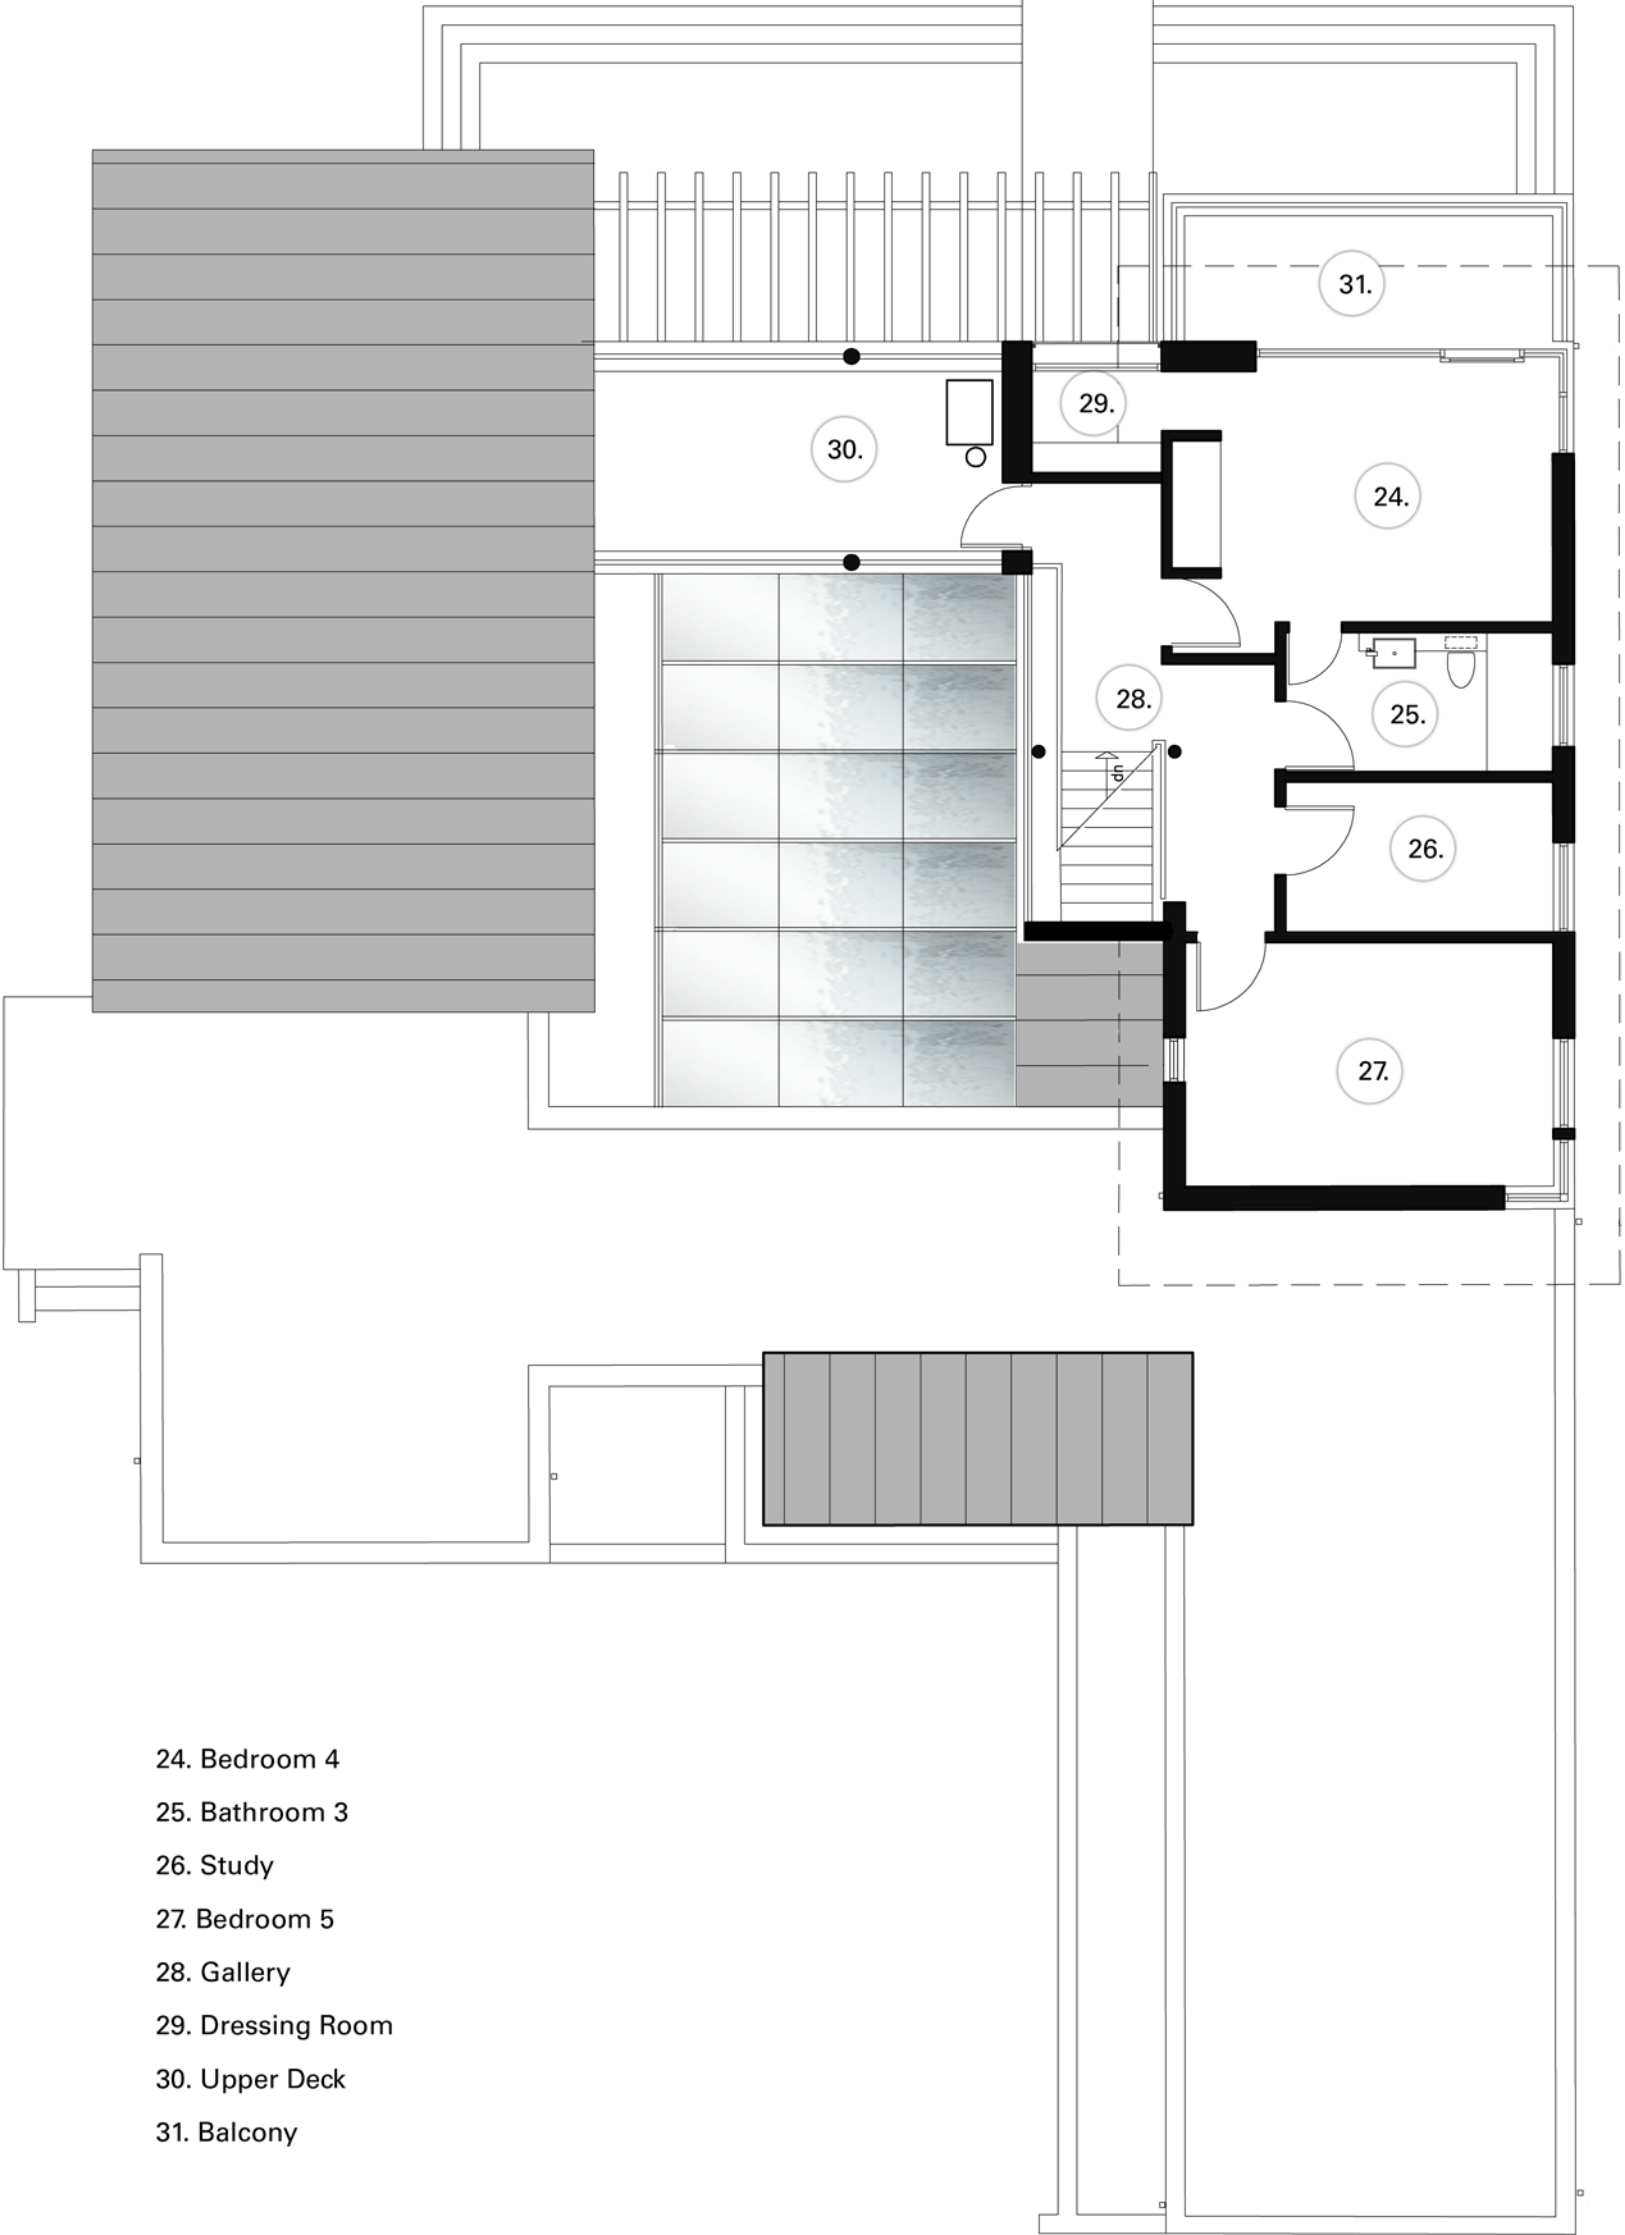

- 24. Bedroom 4
- 25. Bathroom 3
- 26. Study
- 27. Bedroom 5
- 28. Gallery
- 29. Dressing Room
- 30. Upper Deck
- 31. Balcony



1207 SK23
Sandgate House, East Preston
First Floor As Proposed
June 2012
scale: 1:100

saville jones architects

t +44 (0)1903 211 363
f +44 (0)1903 211 114