



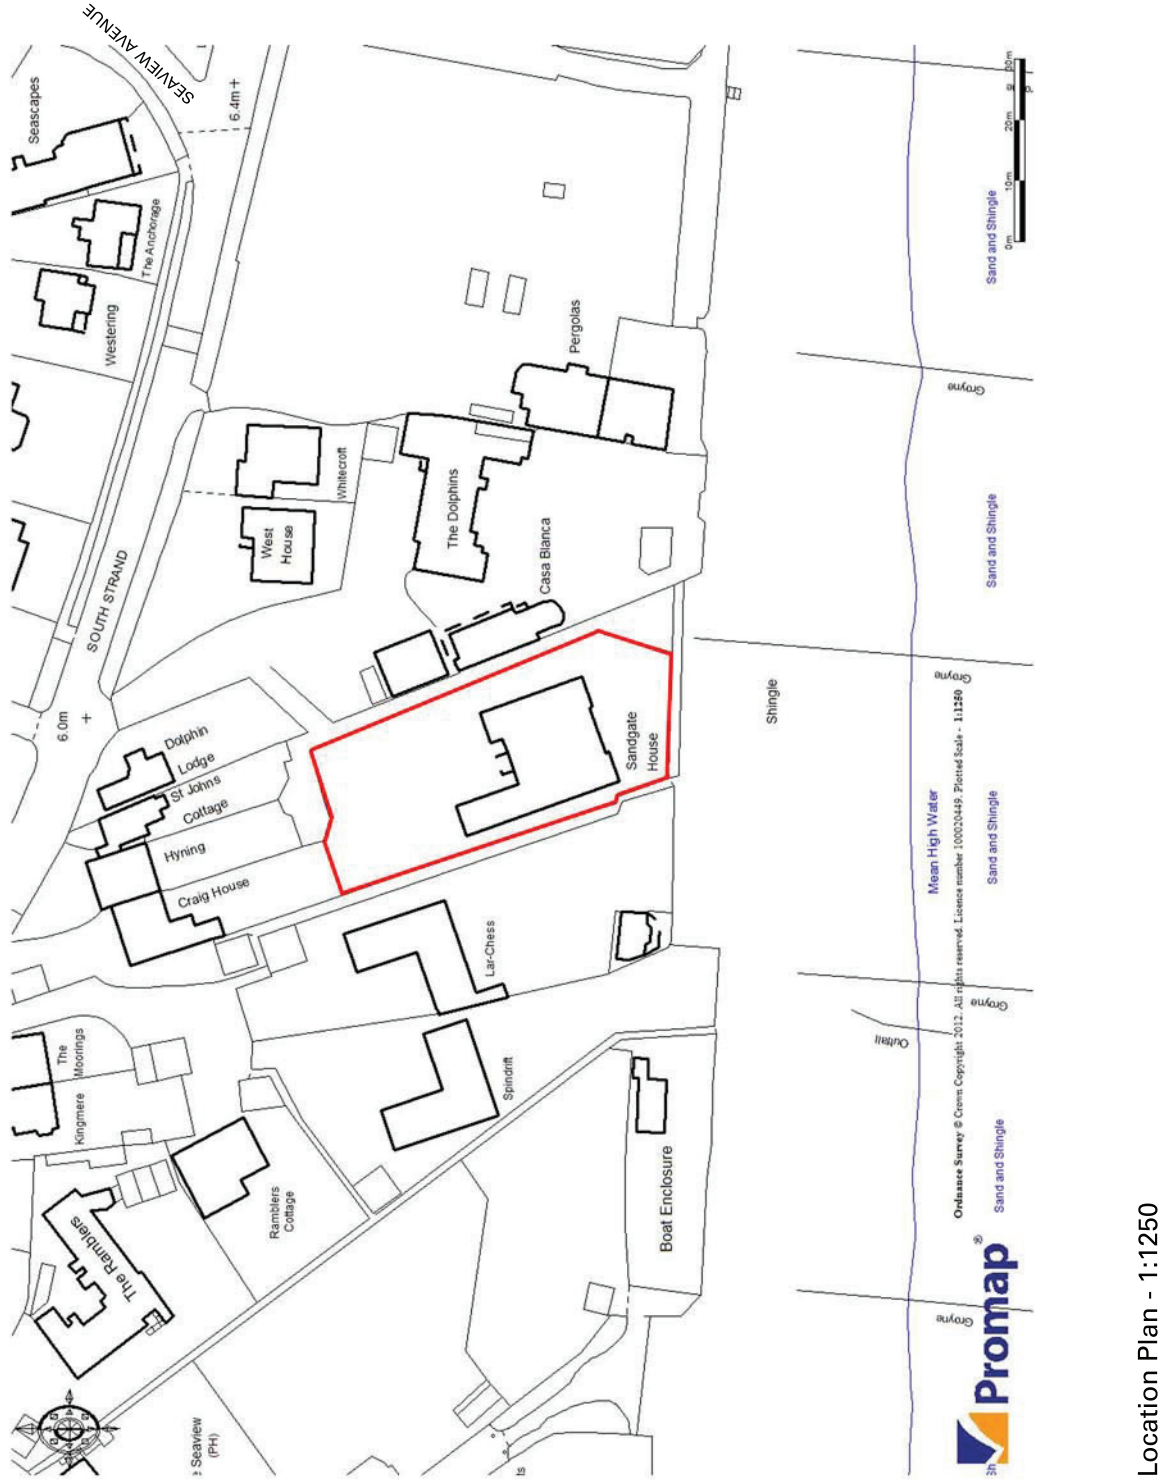

1207 SK28 A
Sandgate House, East Preston
Location & Block Plan
June 2012
scale: 1:500/ 1:1250

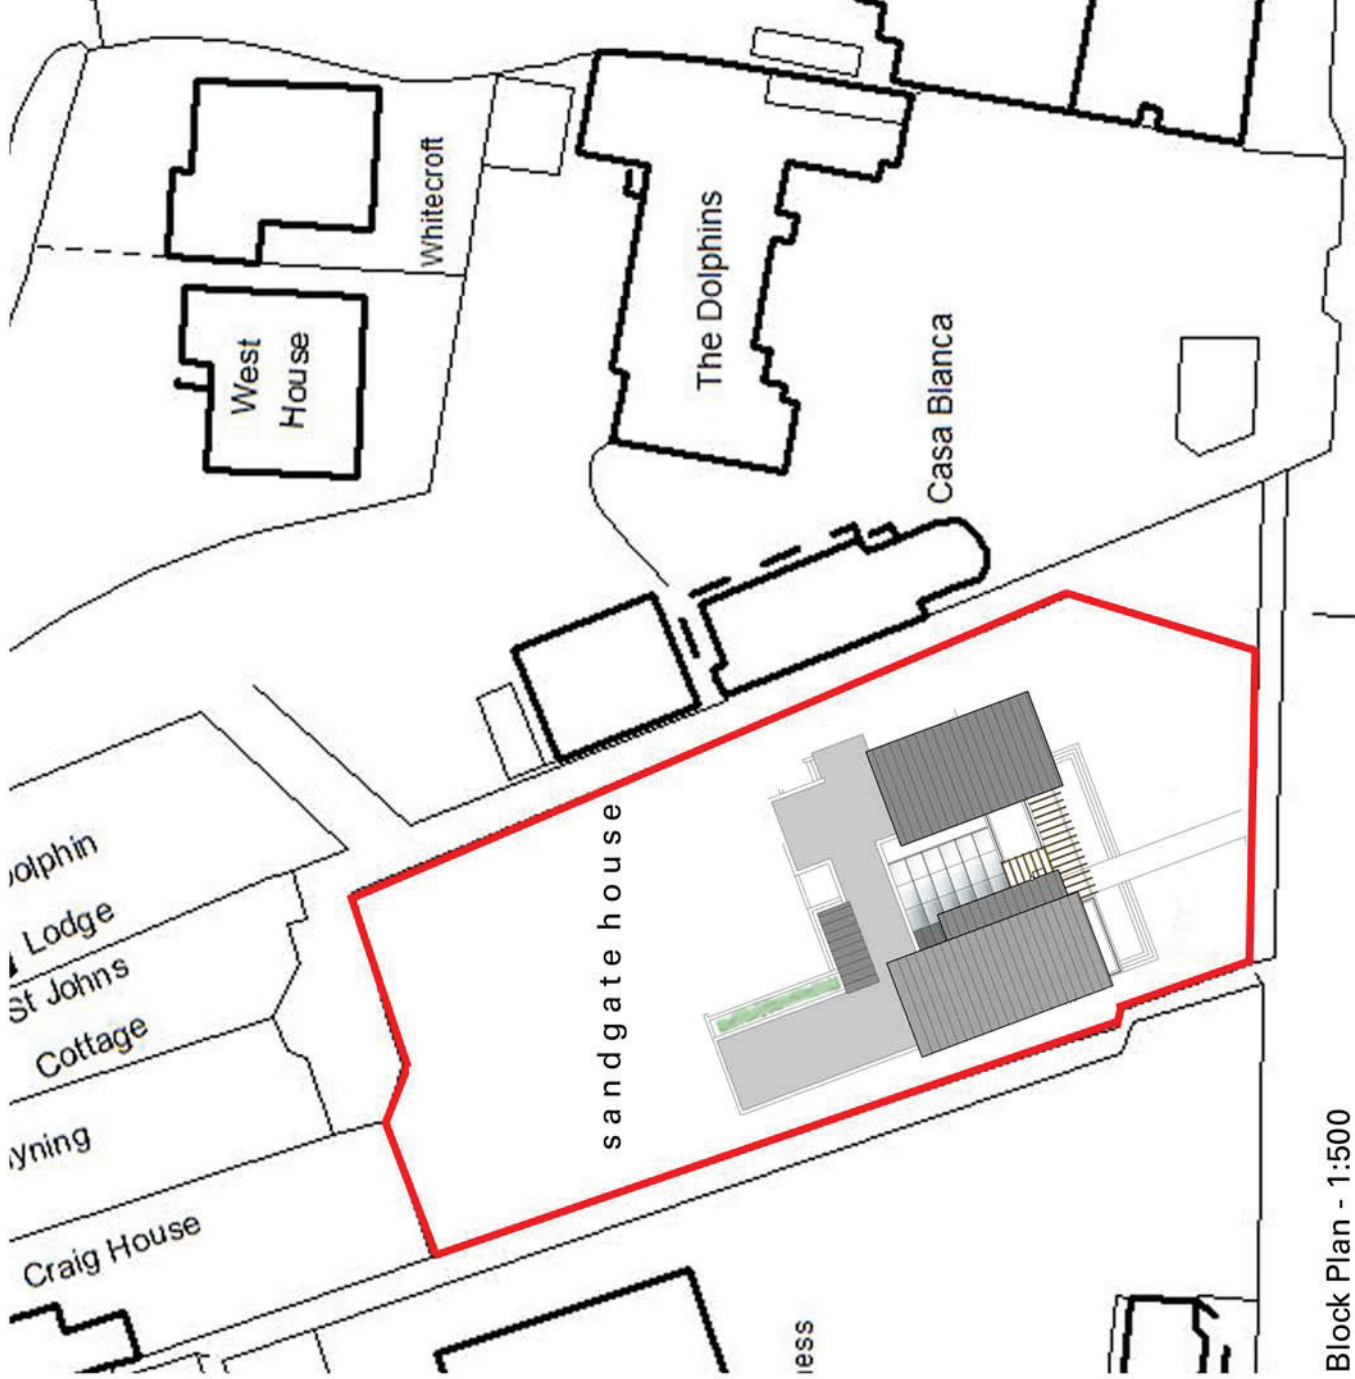