


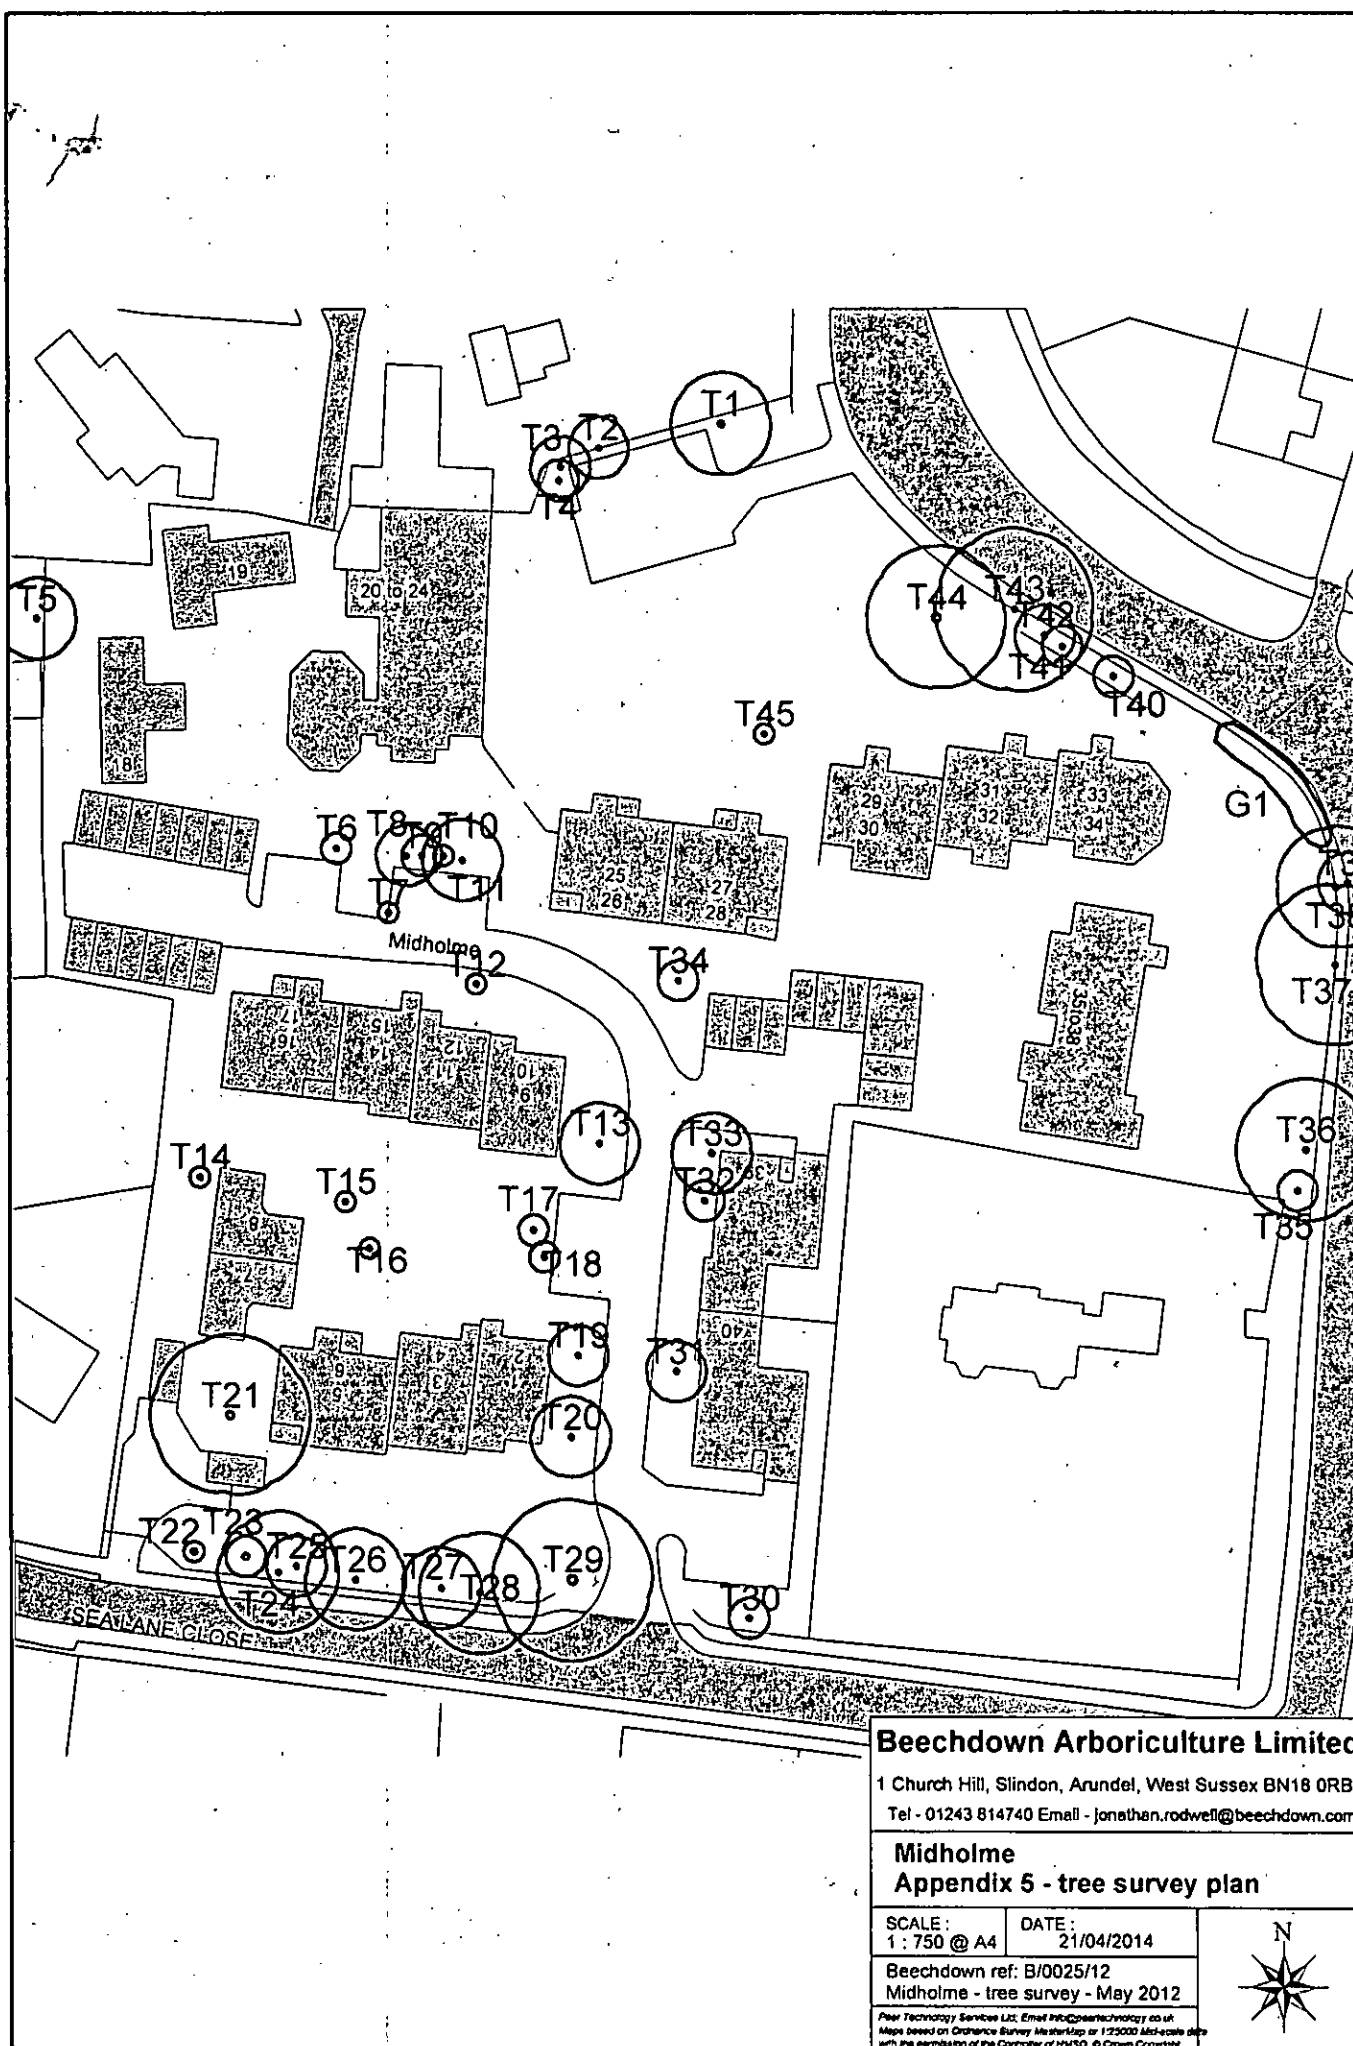

Beechdown Arboriculture Limited

1 Church Hill, Slindon, Arundel, West Sussex BN18 0RB
 Tel - 01243 814740 Email - jonathan.rodwell@beechdown.com

Midholme Appendix 5 - tree survey plan

SCALE: 1:750 @ A4 DATE: 21/04/2014

Beechdown ref: B/0025/12
 Midholme - tree survey - May 2012

Peer Technology Service Ltd. Email info@peertechtechnology.co.uk
 Maps based on Ordnance Survey MasterMap or 1:25000 Mid-scale data
 with the permission of the Controller of HMSO. © Crown Copyright



