


NOTES & SPECIFICATIONS

n/a



EXISTING ELEVATION

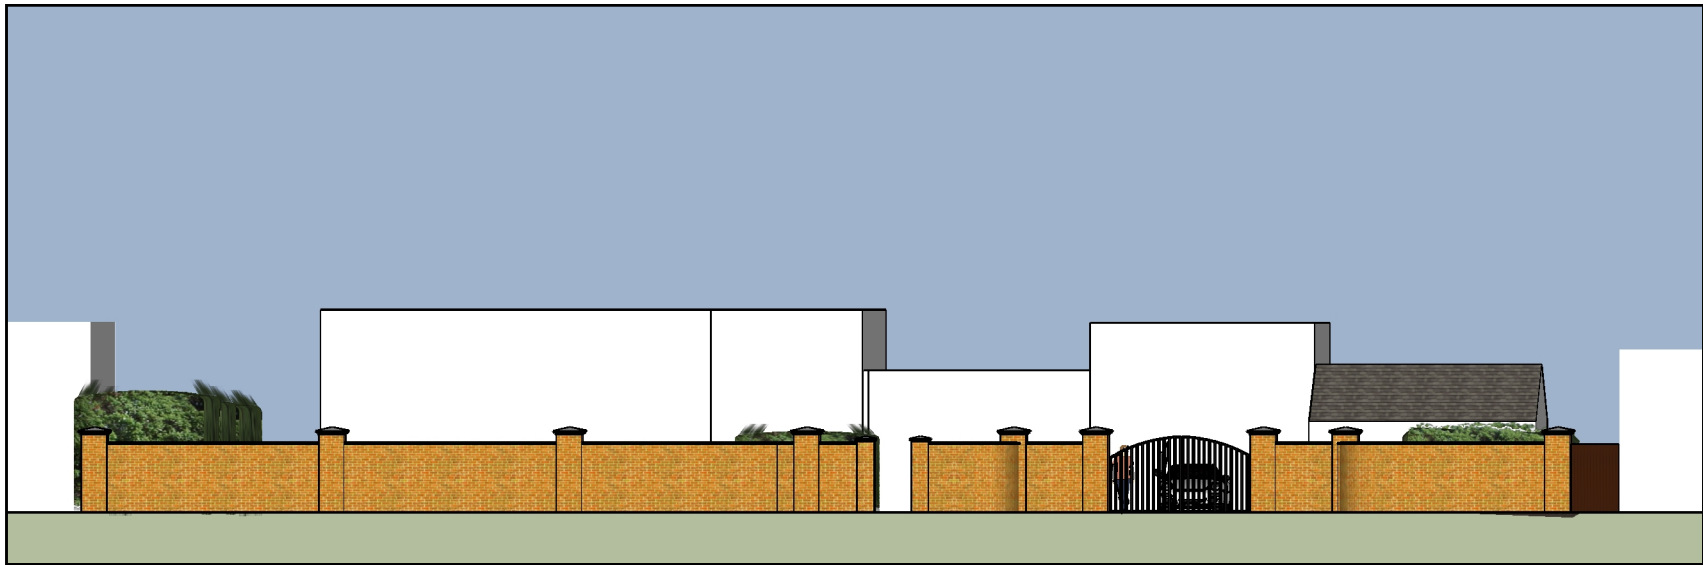

PROPOSED ELEVATION



DESIGN | ENGINEERING | PROJECT MANAGEMENT
FOR DOMESTIC PROJECTS

www.damlimited.com
01903 910003
01273 044073

DESCRIPTION	CLIENT	PROJECT	SITE ADDRESS	PROJECT NO.	ISSUE	DRAWN BY	DRAWING NO.	SCALE	REV A SHEET 2
Existing and Proposed Elevations	Mr Patrice Najbor	New Front Boundary Wall	Preston House, Seafield Road East Preston, BN16 1NA	9180328	24.04.2018	DAM	9180328-RS-GA-01-02	1:200 @ A3	