


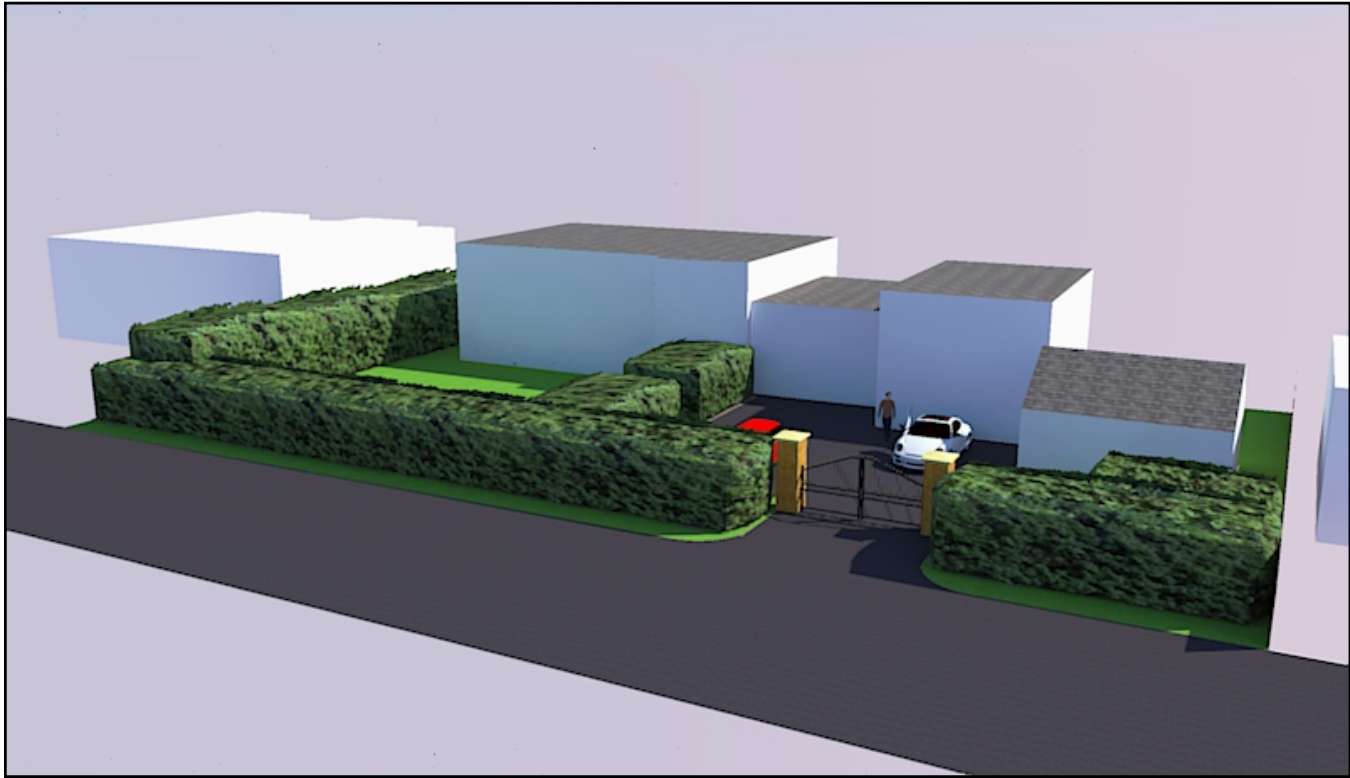

EXISTING ISOMETRIC (NTS)



PROPOSED ISOMETRIC (NTS)

NOTES & SPECIFICATIONS
n/a



DESIGN | ENGINEERING | PROJECT MANAGEMENT
FOR DOMESTIC PROJECTS

www.damlimited.com
01903 910003
01273 044073

DESCRIPTION Existing and Proposed Isometrics	CLIENT Mr Patrice Najbor	PROJECT New Front Boundary Wall	SITE ADDRESS Preston House, Seafeld Road East Preston, BN16 1NA	PROJECT NO. 9180328	ISSUE 24.04.2018	DRAWN BY DAM	DRAWING NO. 9180328-RS-GA-01-03	SCALE NTS	REV A SHEET 3
---	-----------------------------	------------------------------------	---	------------------------	---------------------	-----------------	------------------------------------	--------------	------------------