


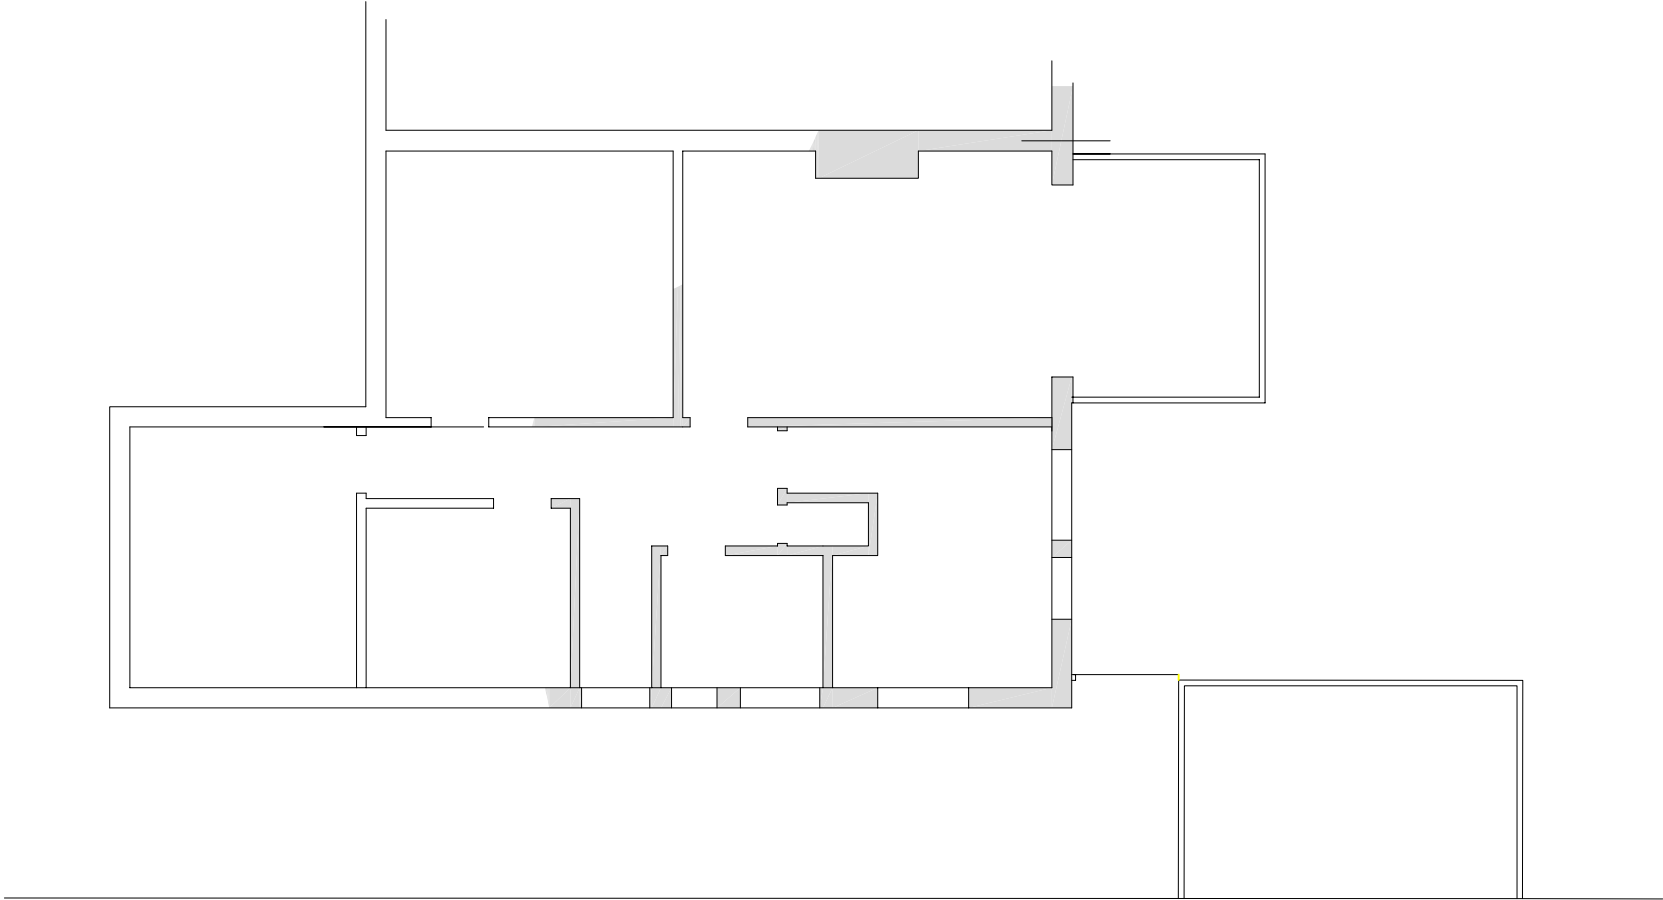

General Notes:

Do not scale dimensions from this drawing, unless for Planning purposes.

The Contractor is responsible for checking all dimensions on site prior to commencement of the works.

This drawing is to be read in conjunction with the specification.

Brian Elstone Surveying Services Ltd Brian Elstone, MCIQB, IMapS, MCABE Building Surveyor and Architectural Consultant CDM Consultant 1 Herne Court, Station Road, Rustington, West Sussex, BN16 3BQ Phone: 01903 784884, Mobile: 07710 593021, Email: brian@elstone.biz			Client: Mr & Mrs Scott, 26 Hillview Crescent, East Preston, BN16 1RG		
Project: Rear Extension			Revision Date Description		
Drawing Title: Existing Layout Plans			Scale: Date: Drawn By:		
			1:100 03/06/2021 BE		
Drawing Number: 1475/002			Revision: -		