


General Notes:

Do not scale dimensions from this drawing, unless for Planning purposes.

The Contractor is responsible for checking all dimensions on site prior to commencement of the works.

This drawing is to be read in conjunction with the specification.

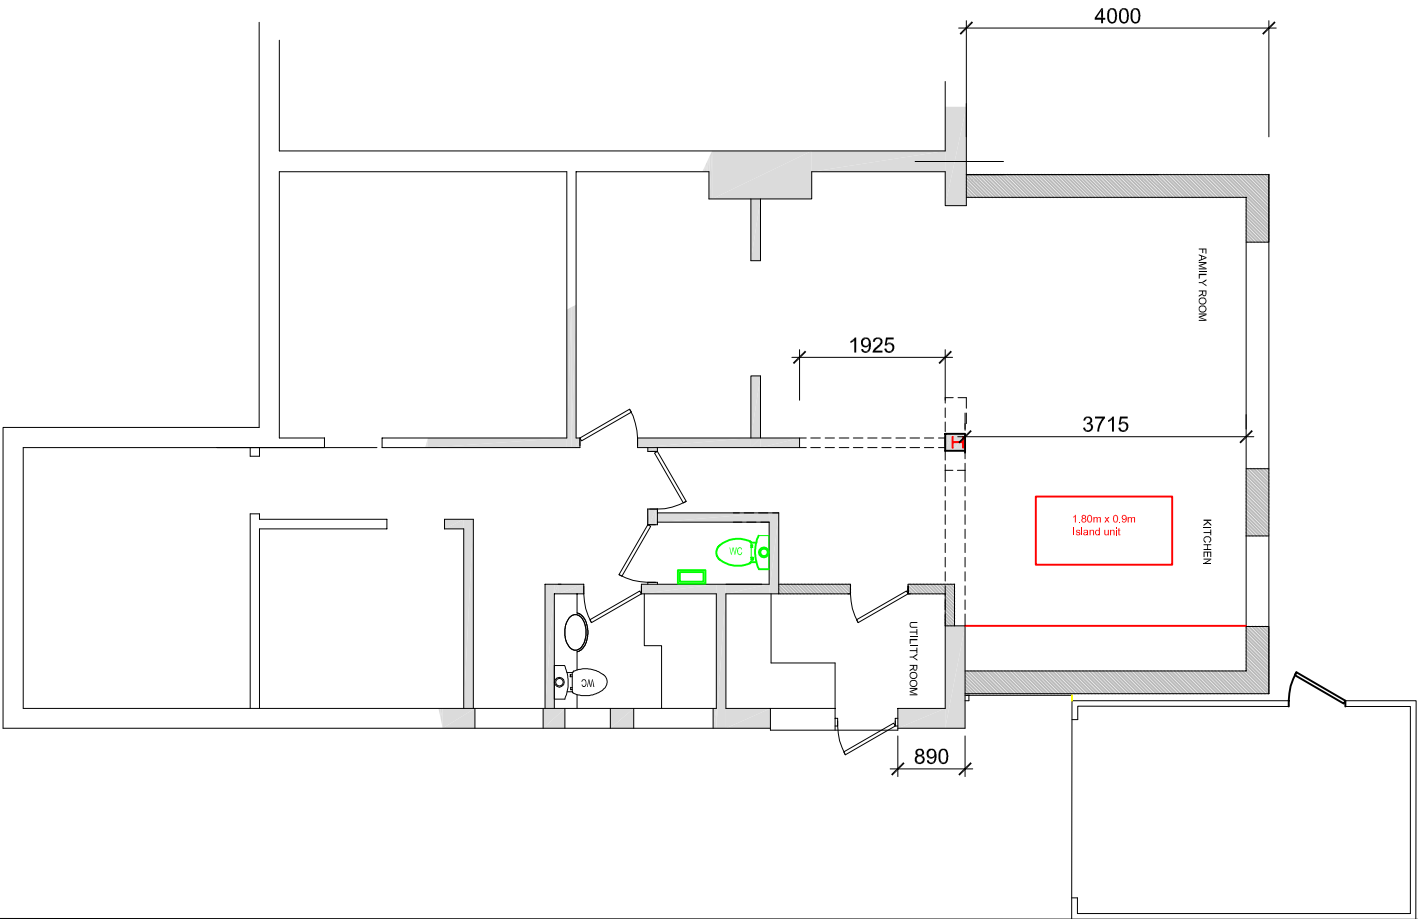

Brian Elstone Surveying Services Ltd

Brian Elstone, MCIQB, IMapS, MCABE
Building Surveyor and Architectural Consultant
CDM Consultant
1 Herne Court, Station Road, Rustington,
West Sussex, BN16 3BQ
Phone: 01903 784884, Mobile: 07710 593021.
Email: brian@elstone.biz

Client: Mr & Mrs Scott, 26 Hillview Crescent, East Preston, BN16 1RG		Revision	Date	Description
Project: Rear Extension		Scale:	Date:	Drawn By:
Drawing Title: Proposed Layout Plans		1:100	03/06/2021	BE
		Drawing Number:	Revision:	
		1475/003	C	