

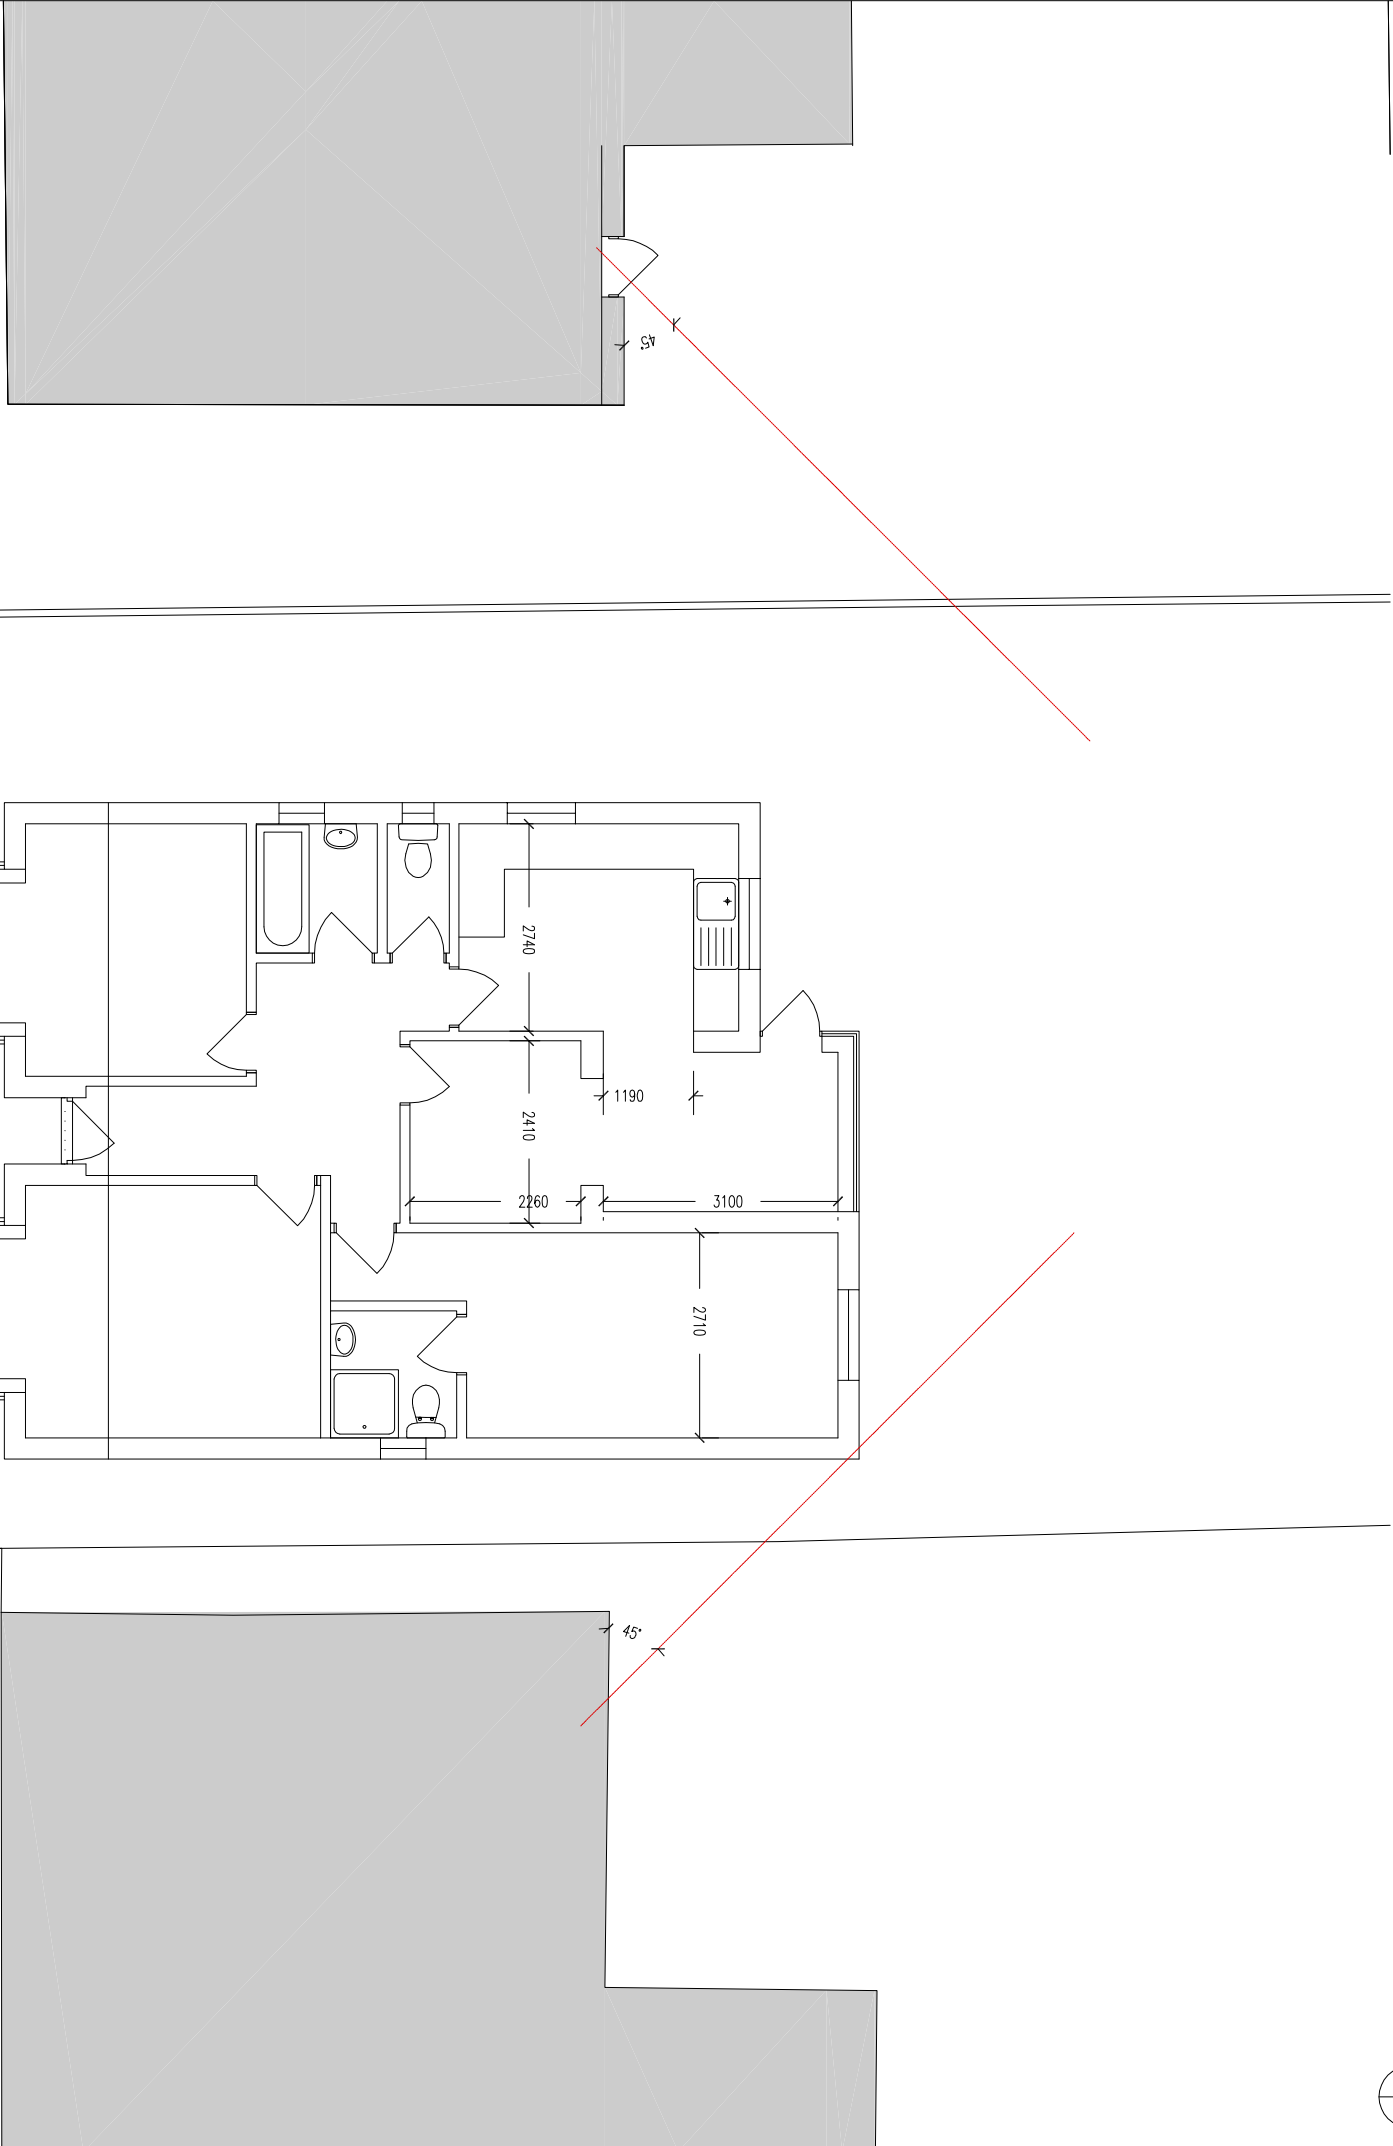
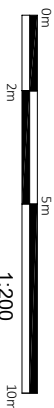
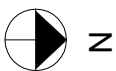


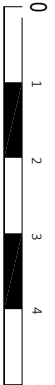

2 Existing roof plan 1:100

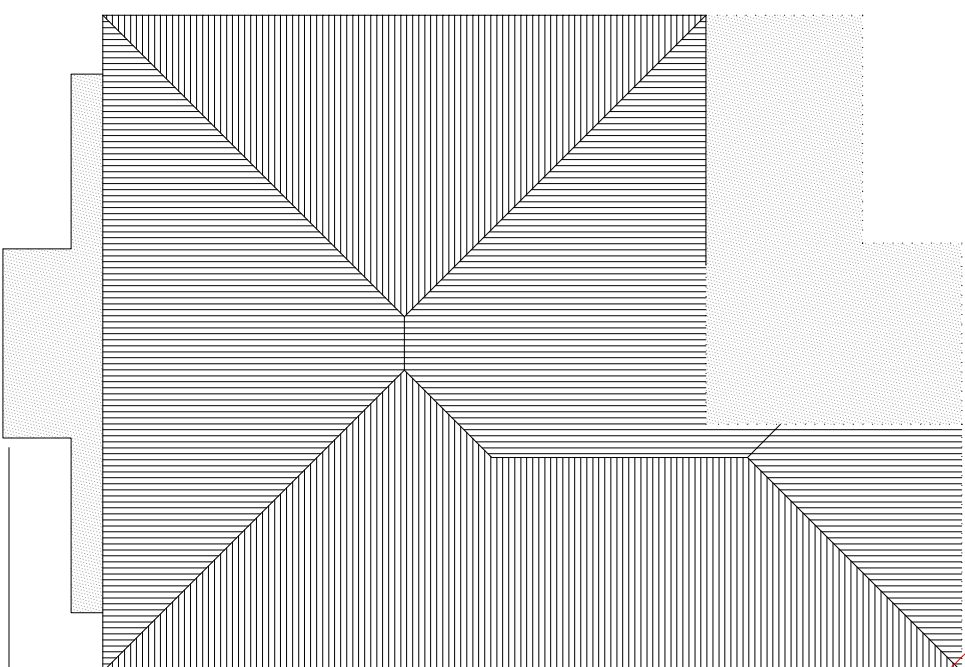

1 Existing ground floor plan

49 Warren Close

51 Warren Close (Development Site) 49 Warren Close

1:100

