

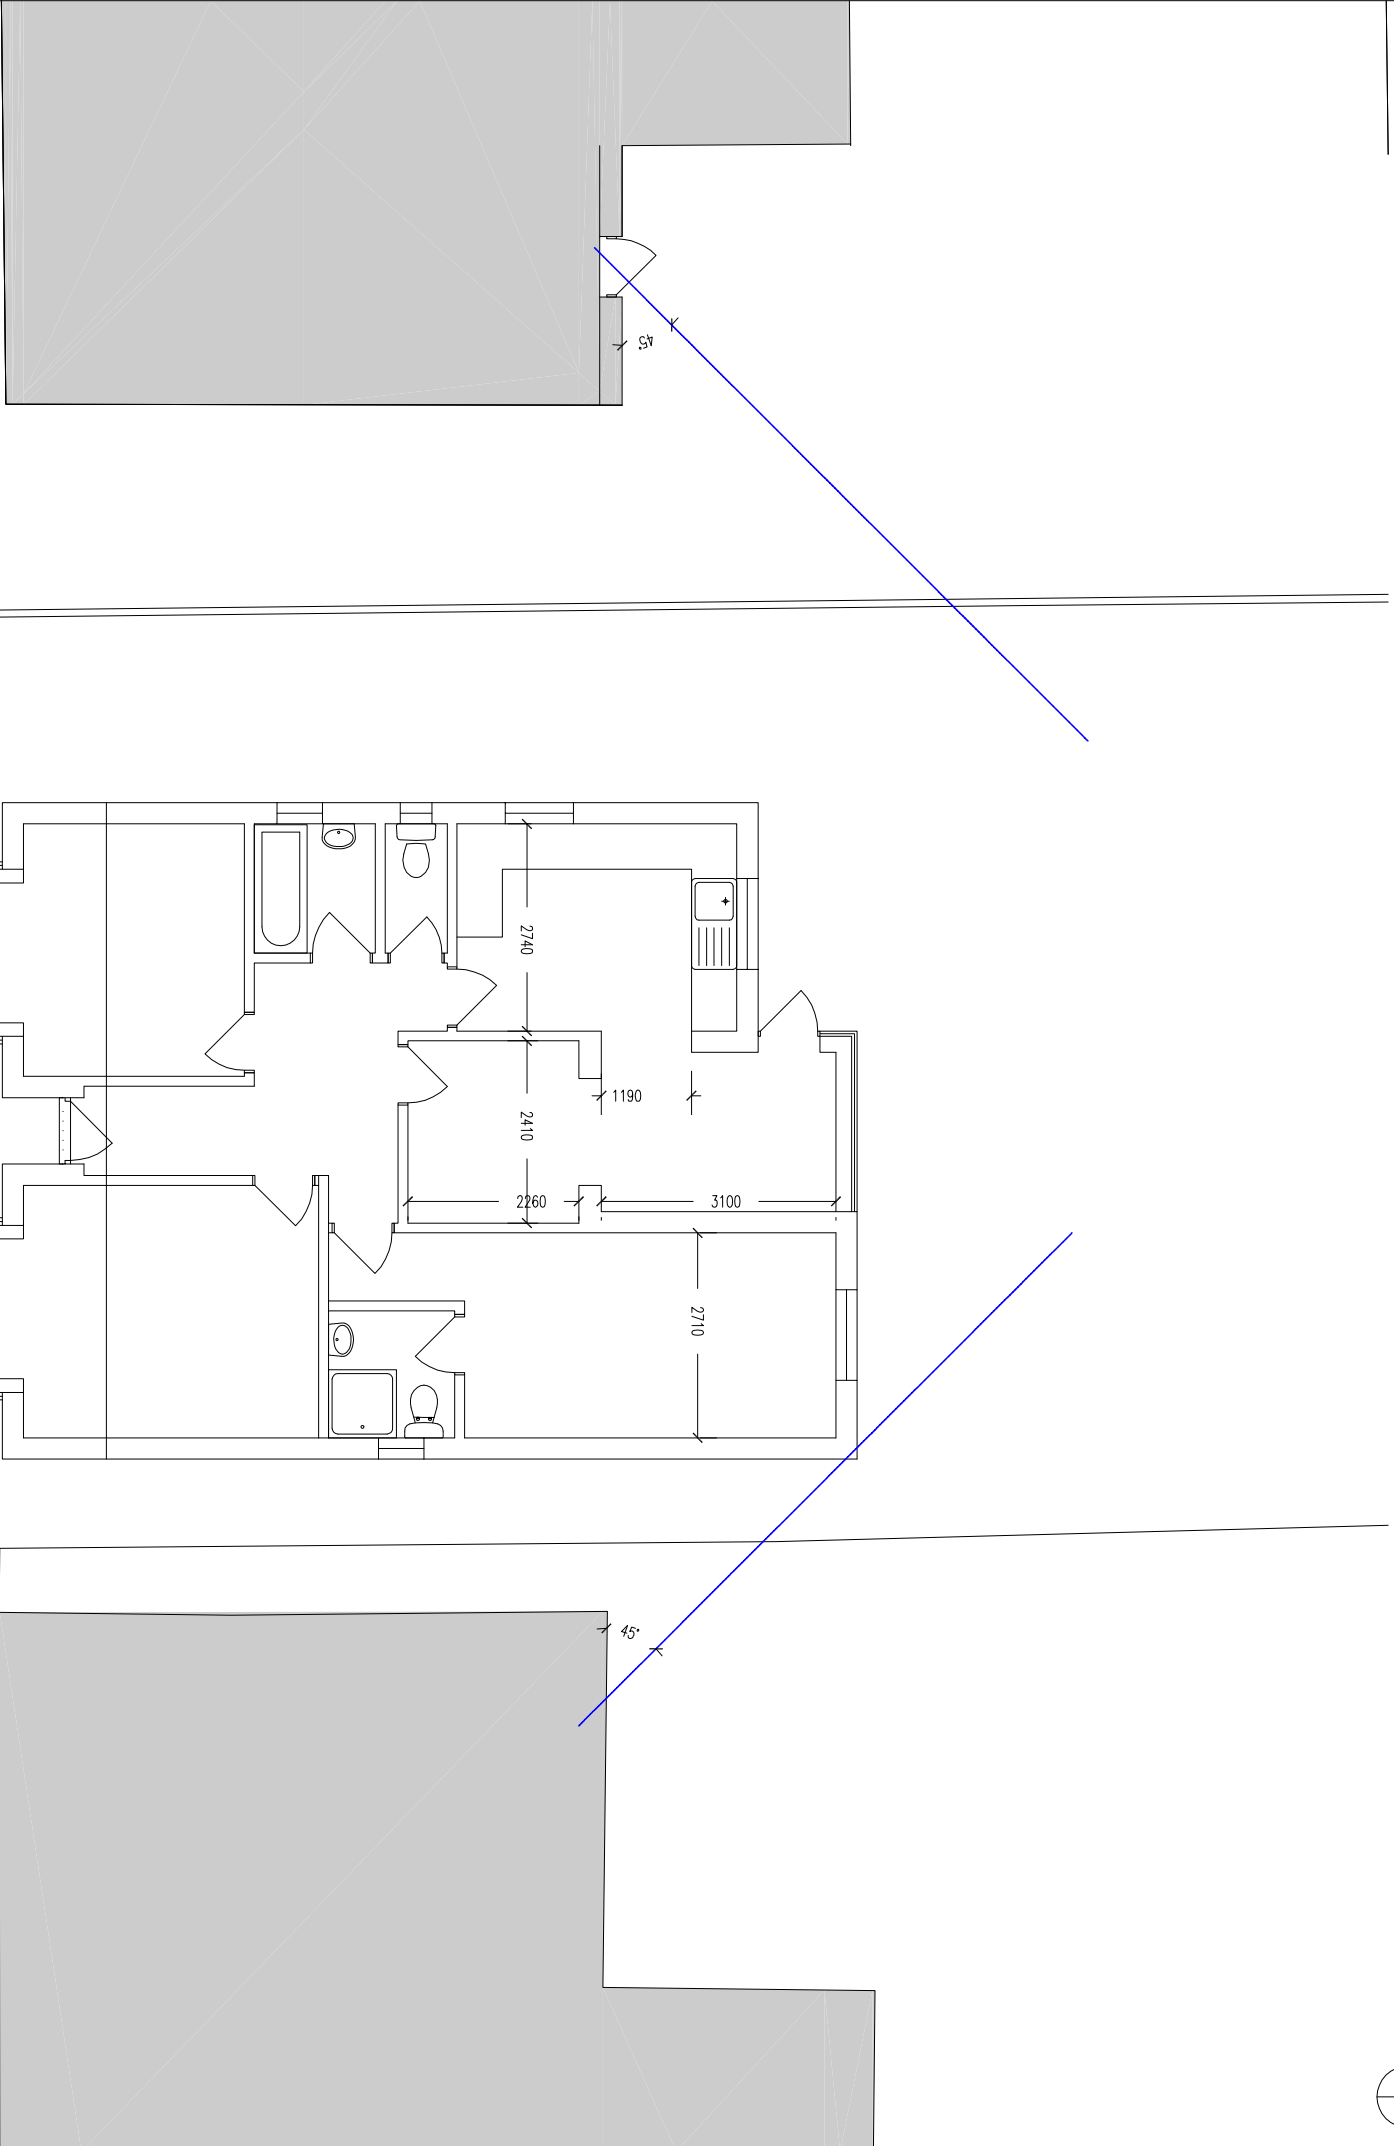


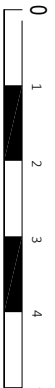

1 Existing ground floor plan

1:100

2 Existing roof plan 1:100

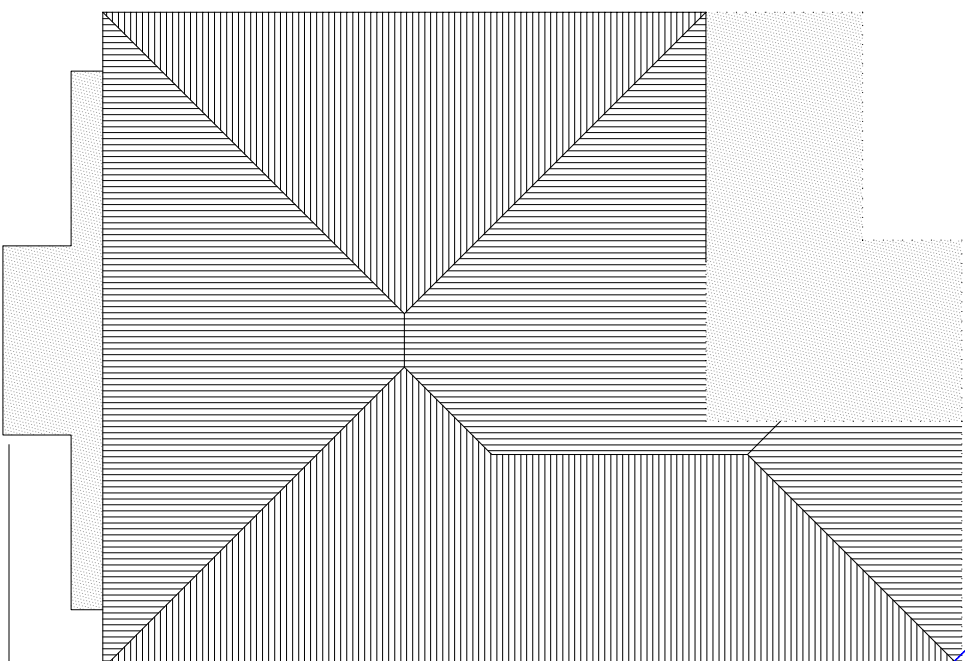

49 Warren Crescent



51 Warren Crescent (Development Site)



Existing and proposed plans/ sections/ elevations are based on client supplied dimensions and other information, and have not been checked for accuracy. The dimensions and details to be verified by the contractor prior to fabrication / construction.

The drawings must be read in conjunction with all relevant previously issued drawings.

studio15
architects
22 Beehive Lane Ferring West Sussex BN12 5NN
T: 01903 339998
mail@studio15architects.co.uk
www.studio15architects.co.uk

Client Name and Address
51 Warren Crescent
East Preston BN16 1BL

Project Title
Proposed rear & side extensions,
replacement roof and loft
conversion

Project	ARCH2026_Waci-R	Sheet
Date	30.06.2026	A101-A
Scale	as stated	
PLANNING ISSUE		