


Existing and proposed plans/sections/elevations are based on client supplied dimensions and other information, and have not been checked for accuracy. The dimensions and details to be verified by the contractor prior to fabrication / construction.


The drawings must be read in conjunction with all relevant previously issued drawings.

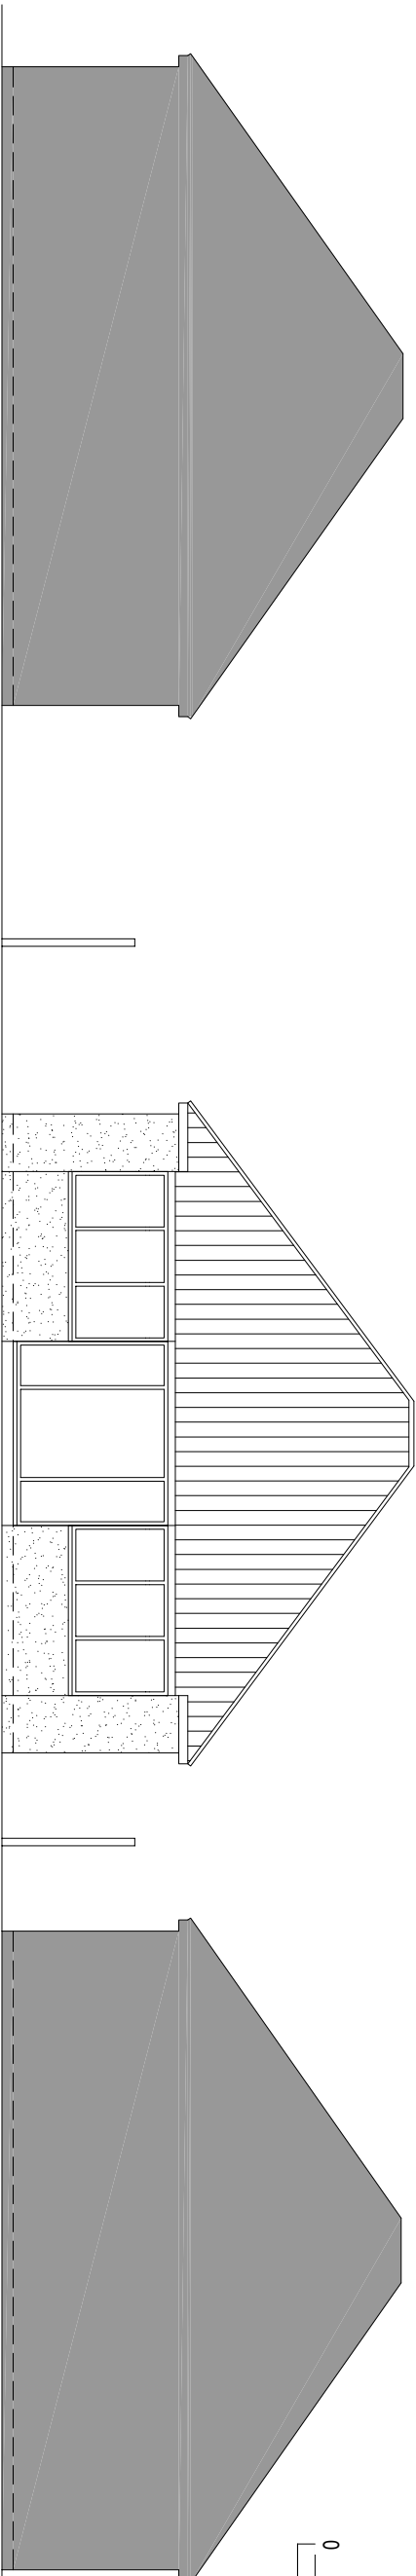

Existing south (front) elevation with context

(1)


1:100

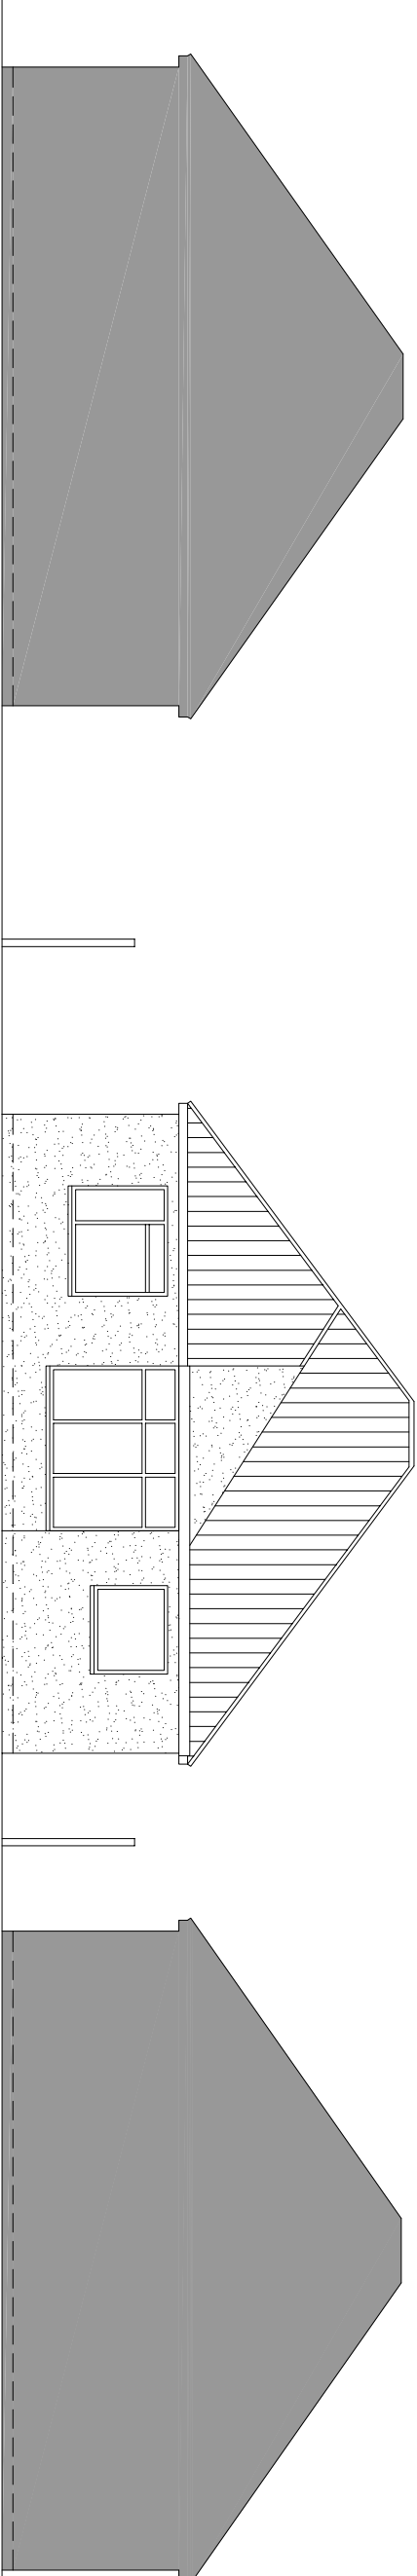

Existing north (rear) elevation with context

(2)

1:100

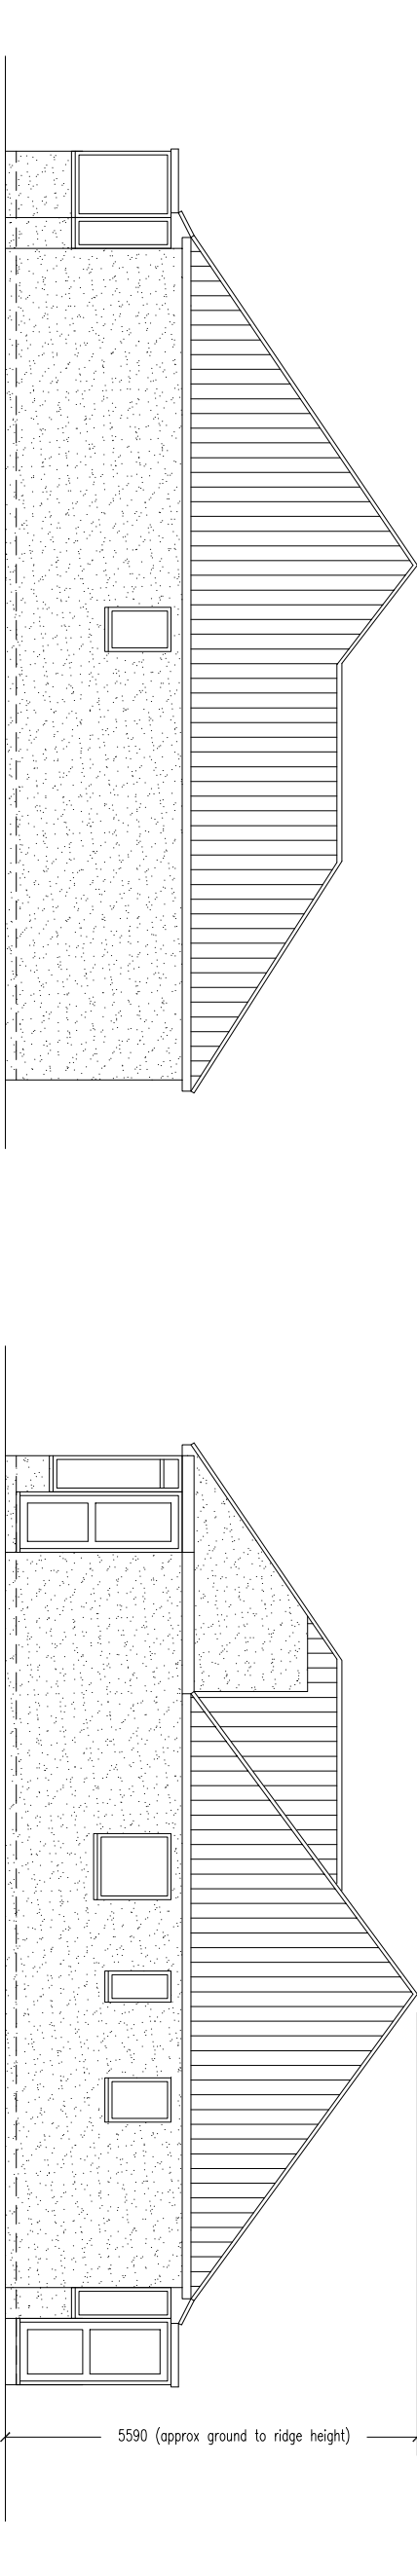

Existing east (side) elevation

 $(\omega$

1:100

Existing west (side) elevation

4

1:100

No.	Revision/Issue	Date
B	Details revised to reflect planning Validation requirements.	17.07.2021
A	Details revised to reflect pre-planning advise and client's instruction	08.07.2021

22 Beehive Lane Ferring West Sussex BN12 5NN
T: 01903 333988
mail@studio15architects.co.uk
www.studio15architects.co.uk

Client Name and Address
51 Warren Crescent
East Preston BN16 1BL

Project ARCH2026_WaCl-R	Sheet
Date 30.06.2026	A103-B
Scale as stated	
PRELIMINARY ISSUE	