
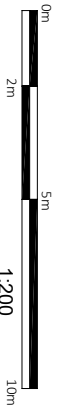
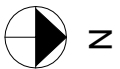



Existing and proposed plans/ sections/ elevations are based on client supplied dimensions and other information, and have not been checked for accuracy. The dimensions and details to be verified by the contractor prior to fabrication / construction.

The drawings must be read in conjunction with all relevant previously issued drawings.

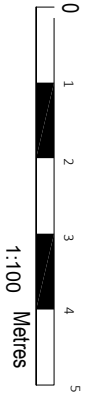


General Notes

FOR SCALE AND MEASUREMENTS, REFLECT THE DRAWING & MODEL, CHECK ALL DIMENSIONS & DIMENSIONS ON SITE & ON ORDINATE WITH ALL OTHER CONTRACT DOCUMENTS & WORK IN CONJUNCTION WITH THE ARCHITECT & THE CLIENT. THE ARCHITECT & THE CLIENT MUST NOT BE CONSIDERED RESPONSIBLE FOR ANY ERRORS OR OMISSIONS IN THE DRAWING & MODEL. THE ARCHITECT & THE CLIENT MUST NOT BE CONSIDERED RESPONSIBLE FOR ANY ERRORS OR OMISSIONS IN THE DRAWING & MODEL.

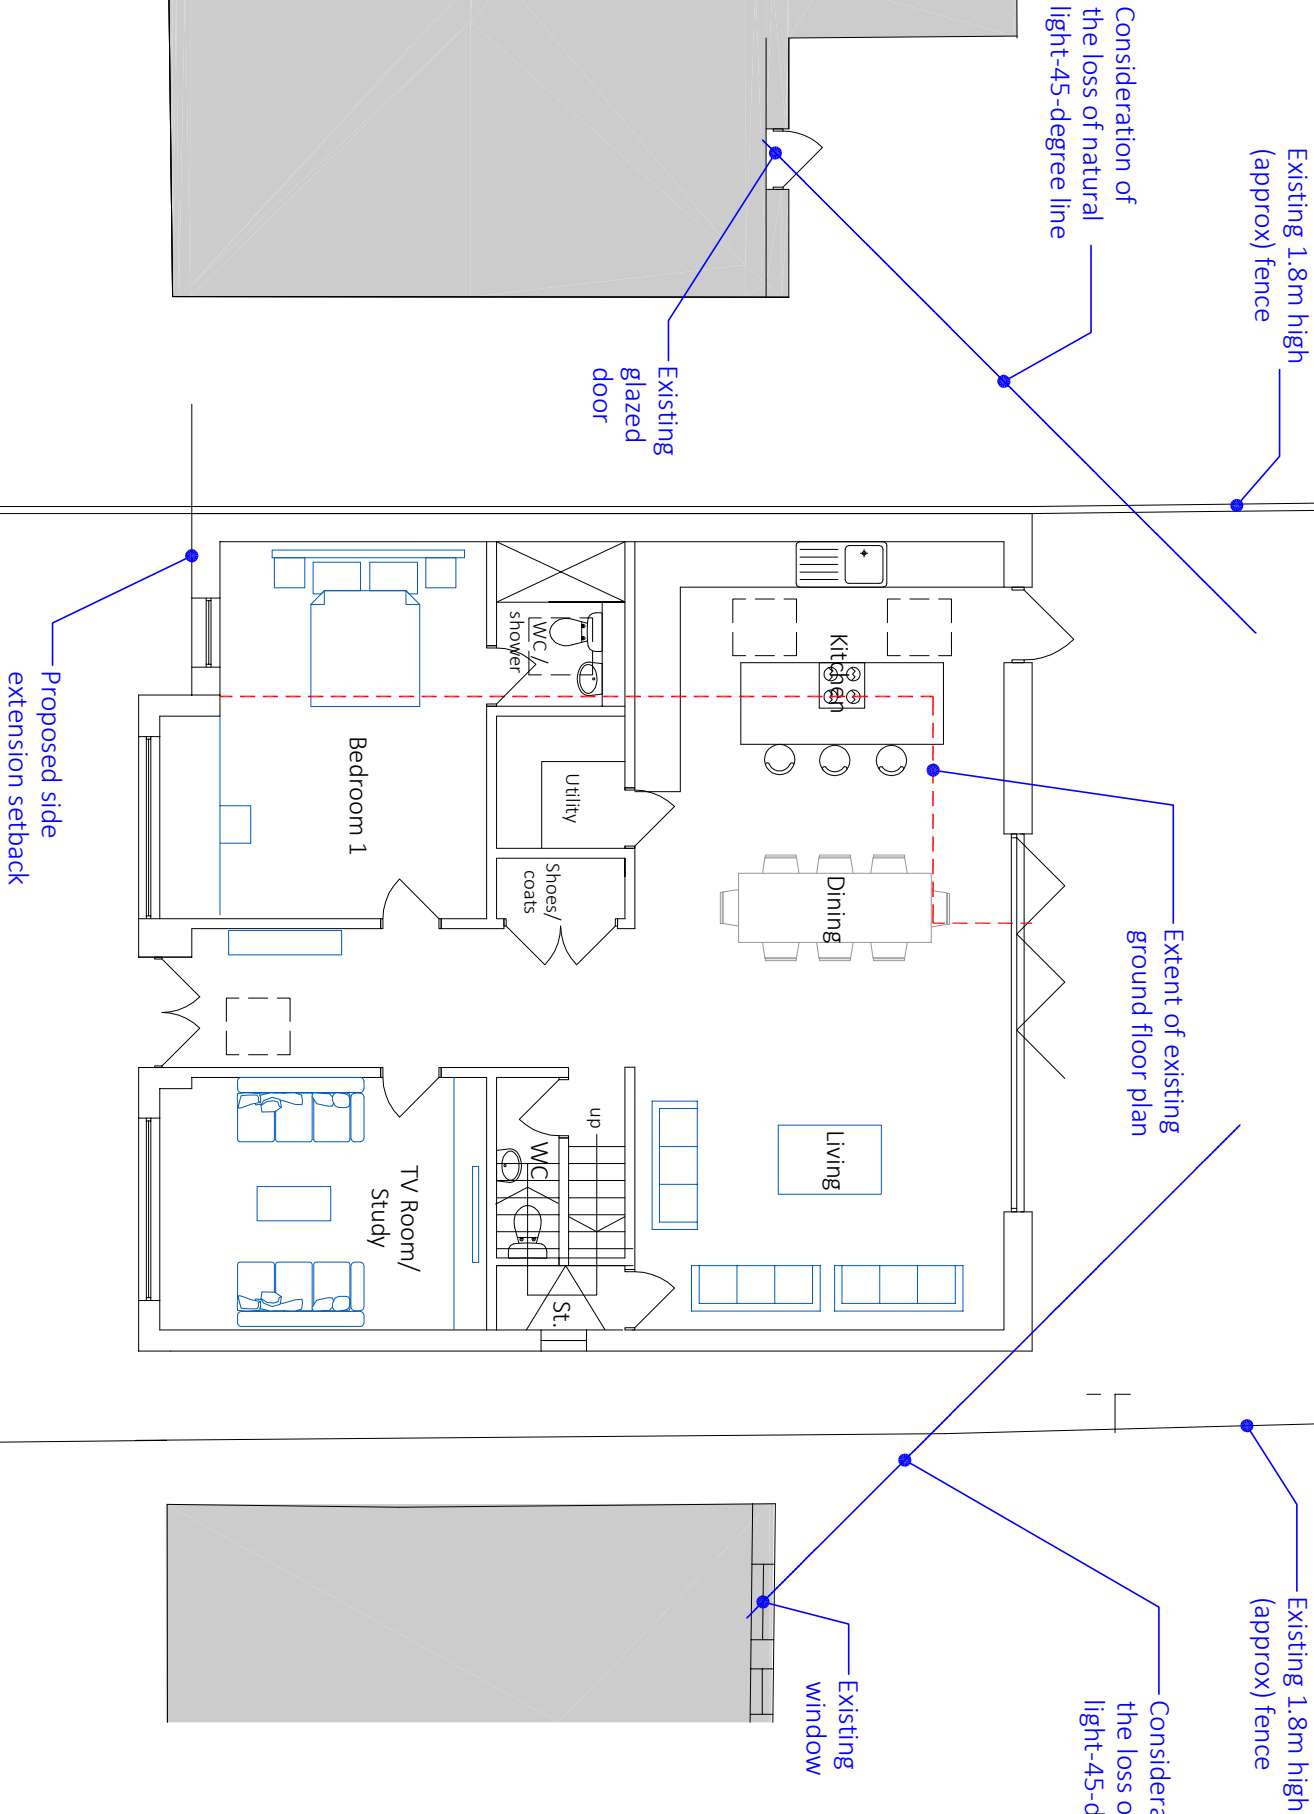


1 Proposed ground floor plan

1:100

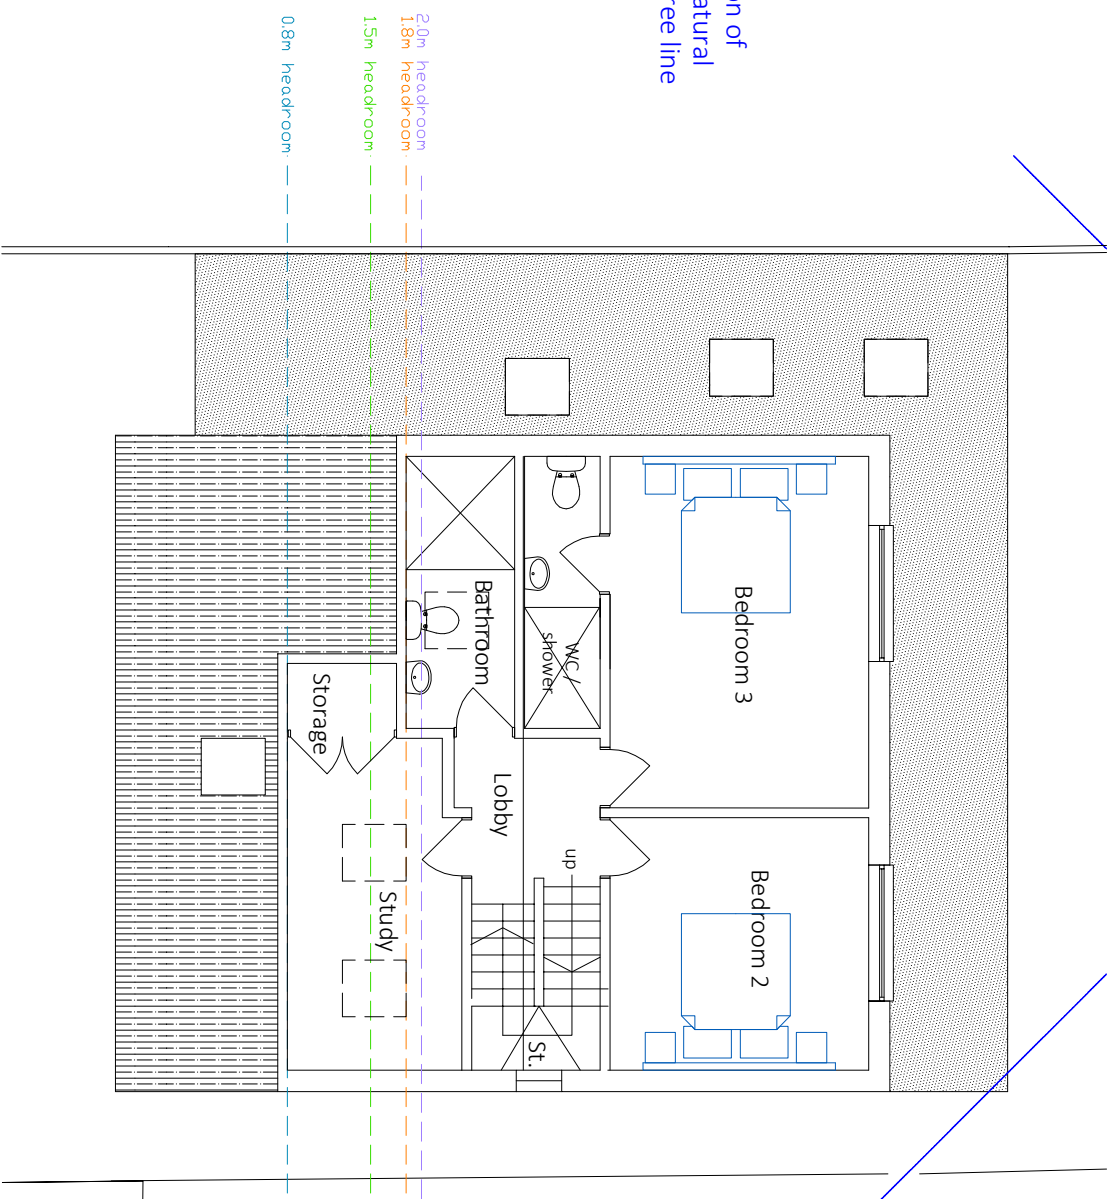

2 Proposed loft floor plan

1:100

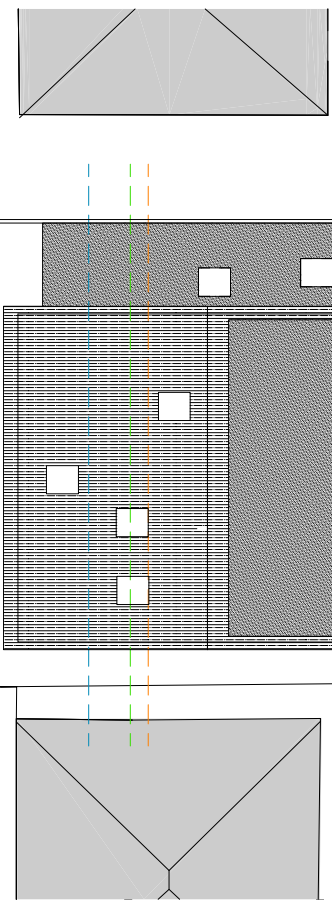

3 Proposed roof plan

1:200

studio15
architects

22 Beehive Lane Ferring West Sussex BN12 5NN
T: 01903 333998
mail@studio15architects.co.uk
www.studio15architects.co.uk

Client Name and Address
51 Warren Crescent
East Preston BN16 1BL

Project Title
Proposed rear & side extensions,
replacement roof and loft
conversion

Project	ARCH2026_WaCI-R	Sheet
Date	30.06.2026	A104-D
Scale	as stated	
PLANNING ISSUE		