


1 Proposed south (front) elevation with context

1:100


Existing and proposed plans/sections/elevations are based on client supplied dimensions and other information, and have not been checked for accuracy. The dimensions and details to be verified by the contractor prior to fabrication / construction.

The drawings must be read in conjunction with all relevant previously issued drawings.

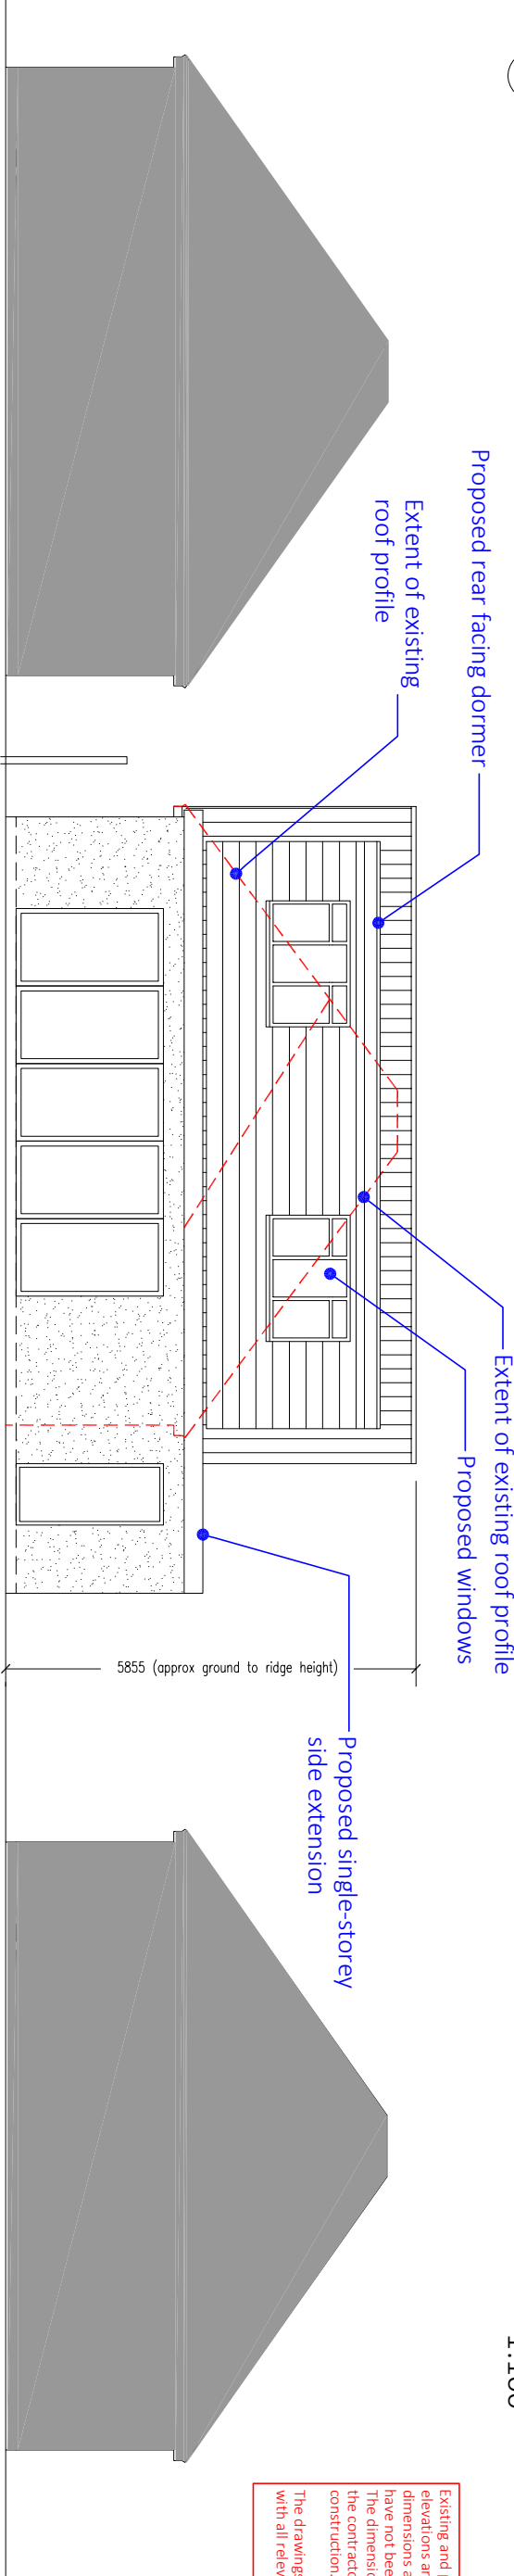


2 Proposed north (rear) elevation with context

1:100

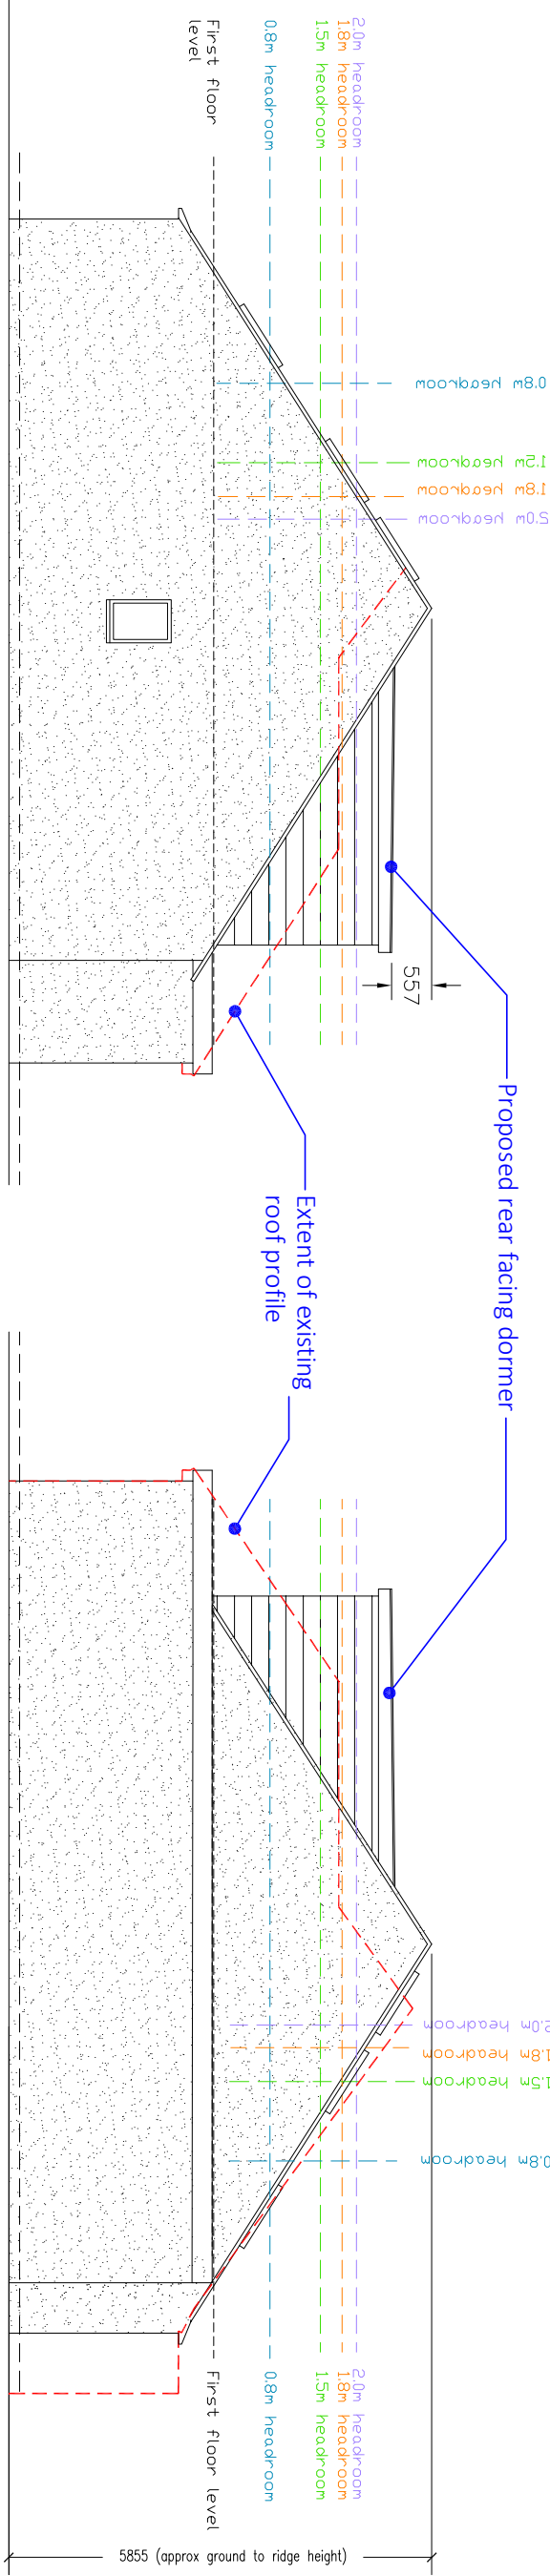

3 Proposed east (side) elevation

1:100

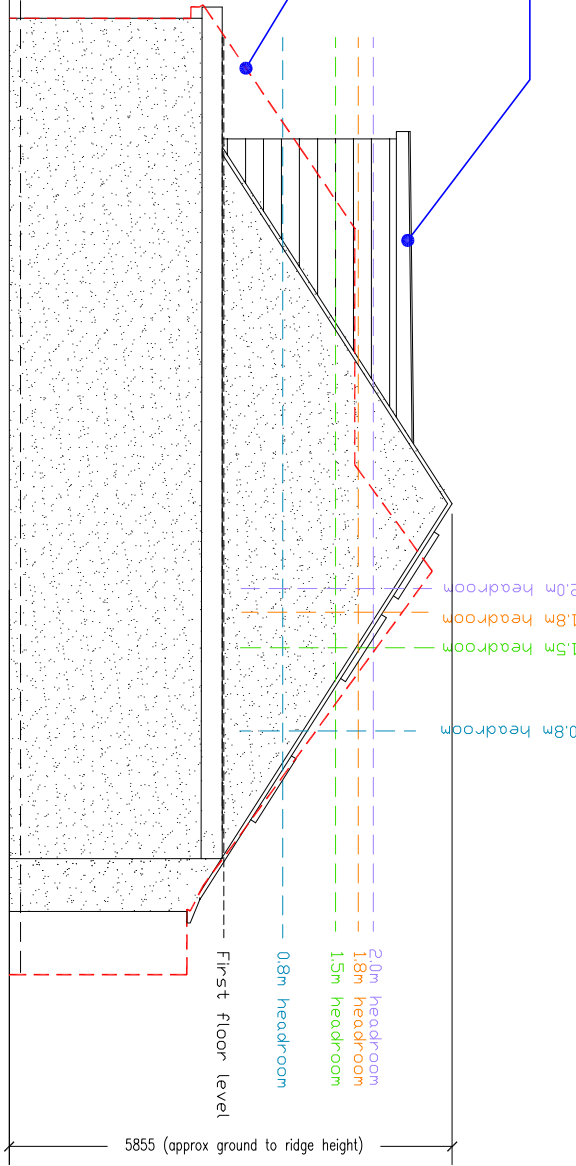

4 Proposed west (side) elevation

1:100

Project	ARCH2026_WaCI-R	Sheet
Date	30.06.2026	A105-D
Scale	as stated	
PLANNING ISSUE		

studio15
architects

22 Beehive Lane Ferring West Sussex BN12 5NN
T: 01903 333998
mail@studio15architects.co.uk
www.studio15architects.co.uk

Client Name and Address
51 Warren Crescent
East Preston BN16 1BL

Project Title
Proposed rear & side extensions,
replacement roof and loft
conversion

D	Annotations revised to reflect planning	04.09.2026
C	Validation requirements.	21.07.2026
B	Details revised to reflect pre-planning	17.07.2026
A	Validation requirements.	08.07.2026
No. Revision/Issue Date		