
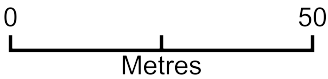


9, SEAVIEW ROAD, WAST PRESTON

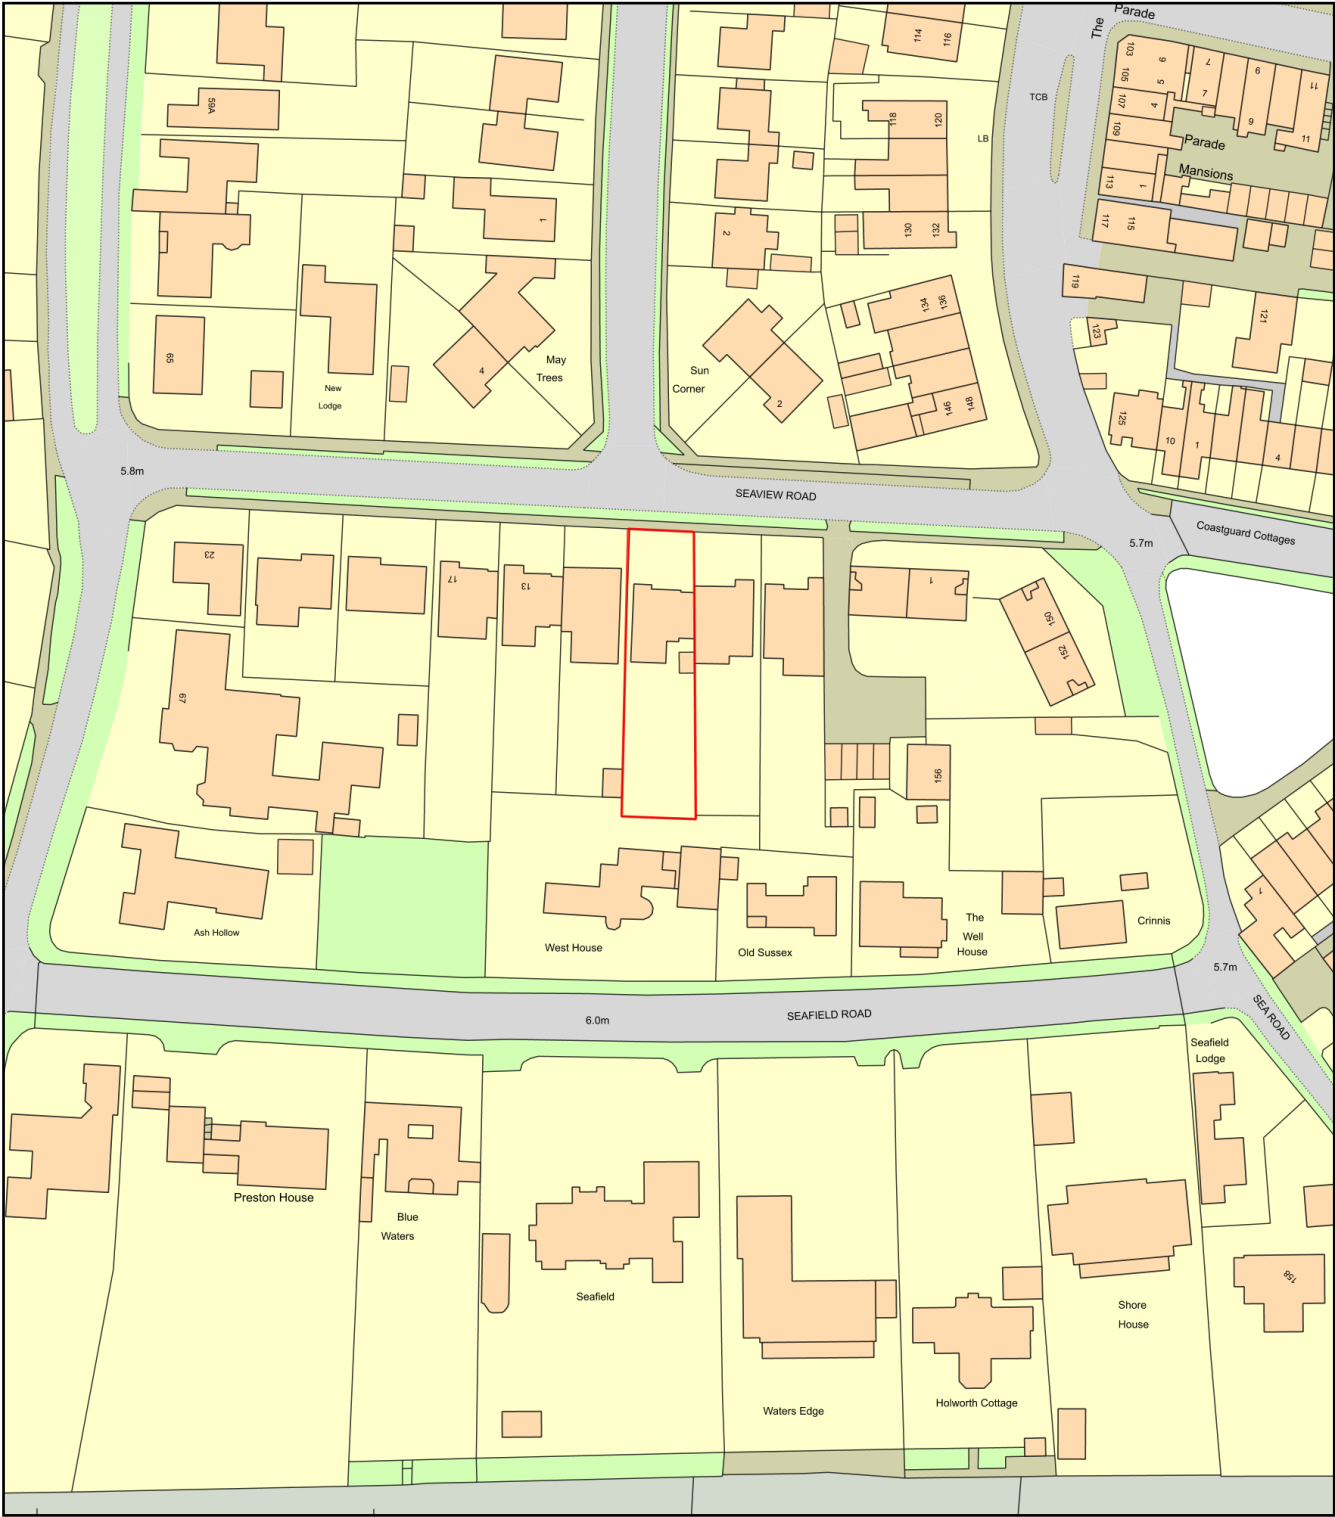

Plan Produced for: R. THORN
Date Produced: 25 Jun 2020
Plan Reference Number: TQRQM20177074323768
Scale: 1:1250 @ A4