


BOAT HOUSE

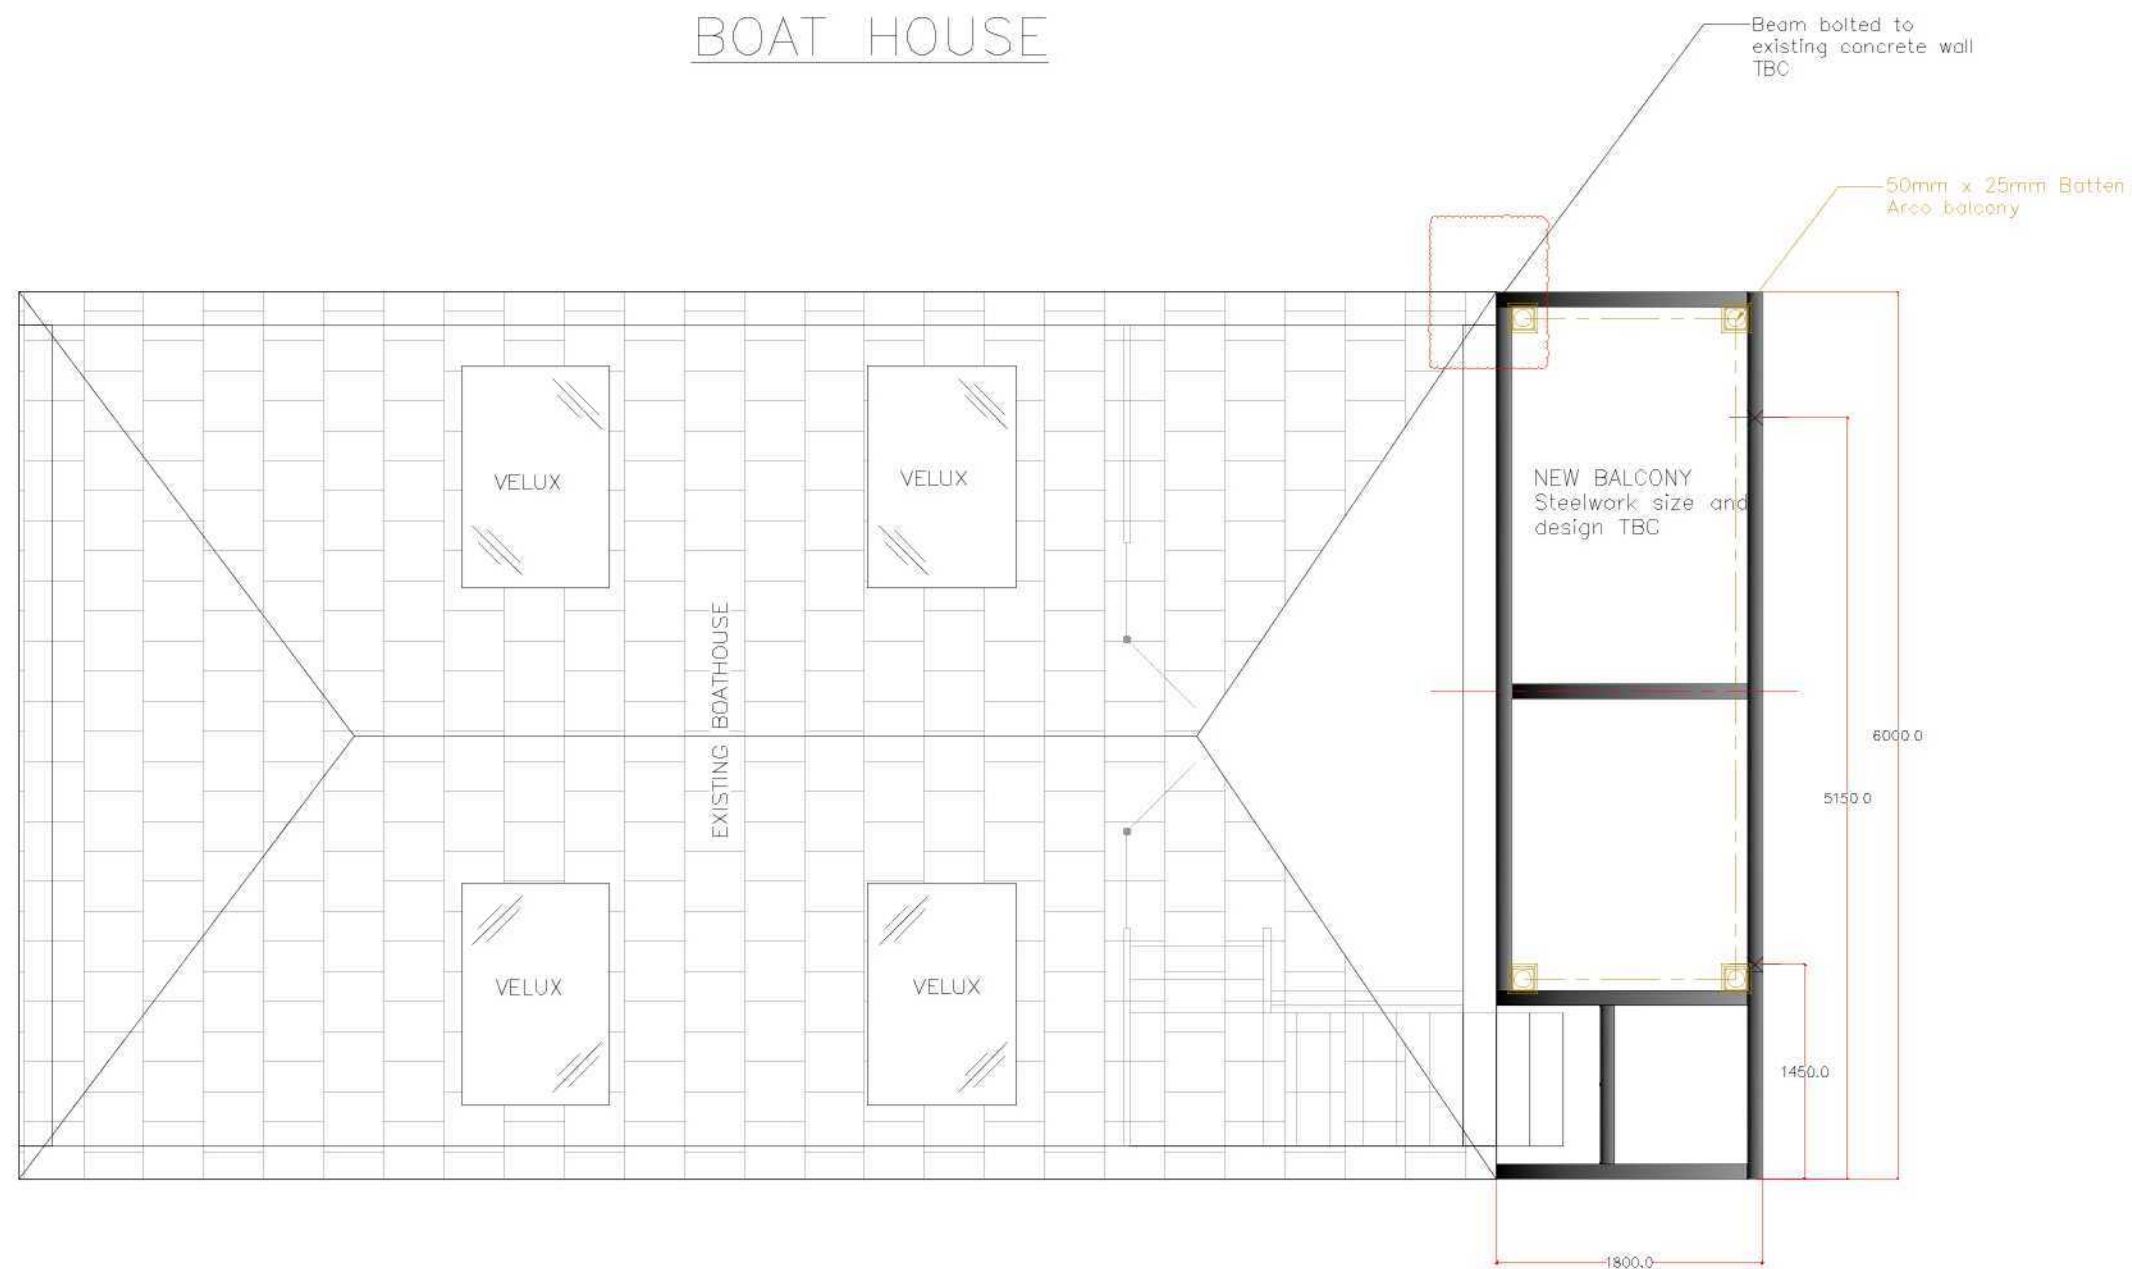

PROPOSED BALCONY PLAN

General Notes

01	Revised scale	22.06
No.	Revision/Issue	Date

Firm Name and Address

Project Name and Address
The Boat house
133 C Road
East Preston
West Sussex

Project Boat House	Sheet 2a
Date 18.05.2020	
Scale 1:50	