



BOAT HOUSE

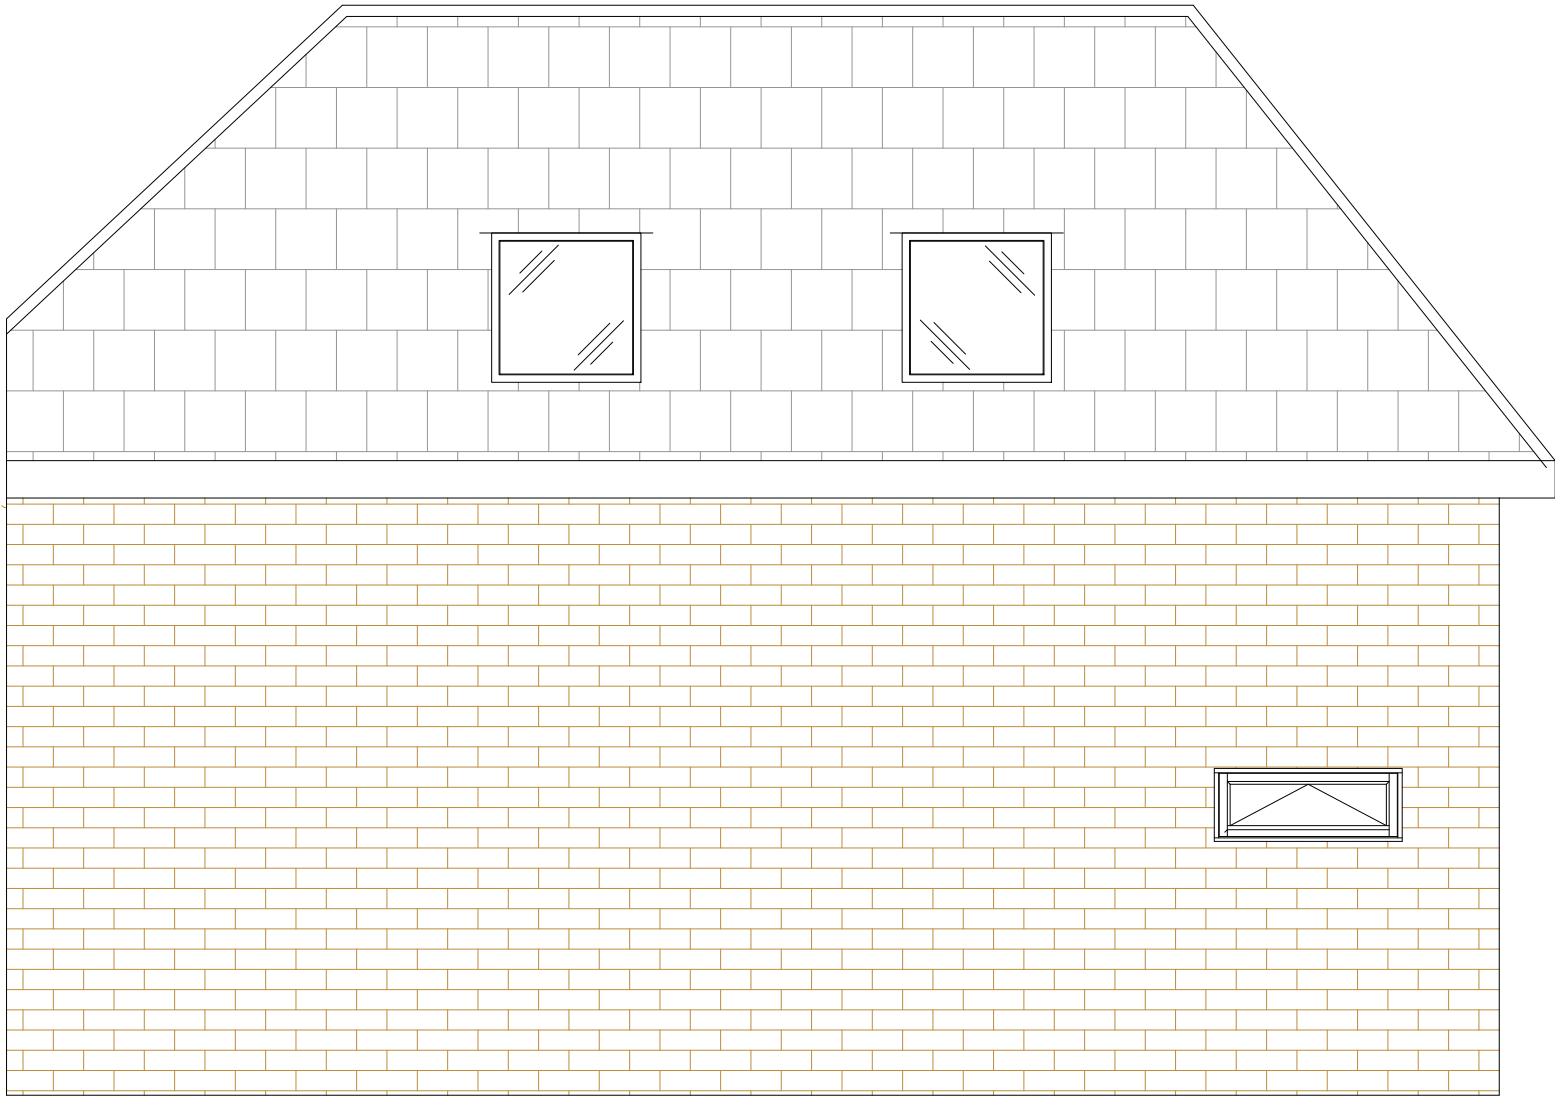

EXISTING SIDE ELEVATION – EAST

SCALE

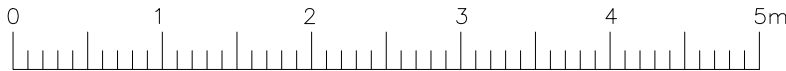

General Notes

01	Revised scale	22.06
No.	Revision/Issue	Date

Firm Name and Address

Project Name and Address

The Boat house
133 C Road
East Preston
West Sussex

Project
Boat House

Date
05/06/2020

Scale
1:50

Sheet

4