



BOAT HOUSE

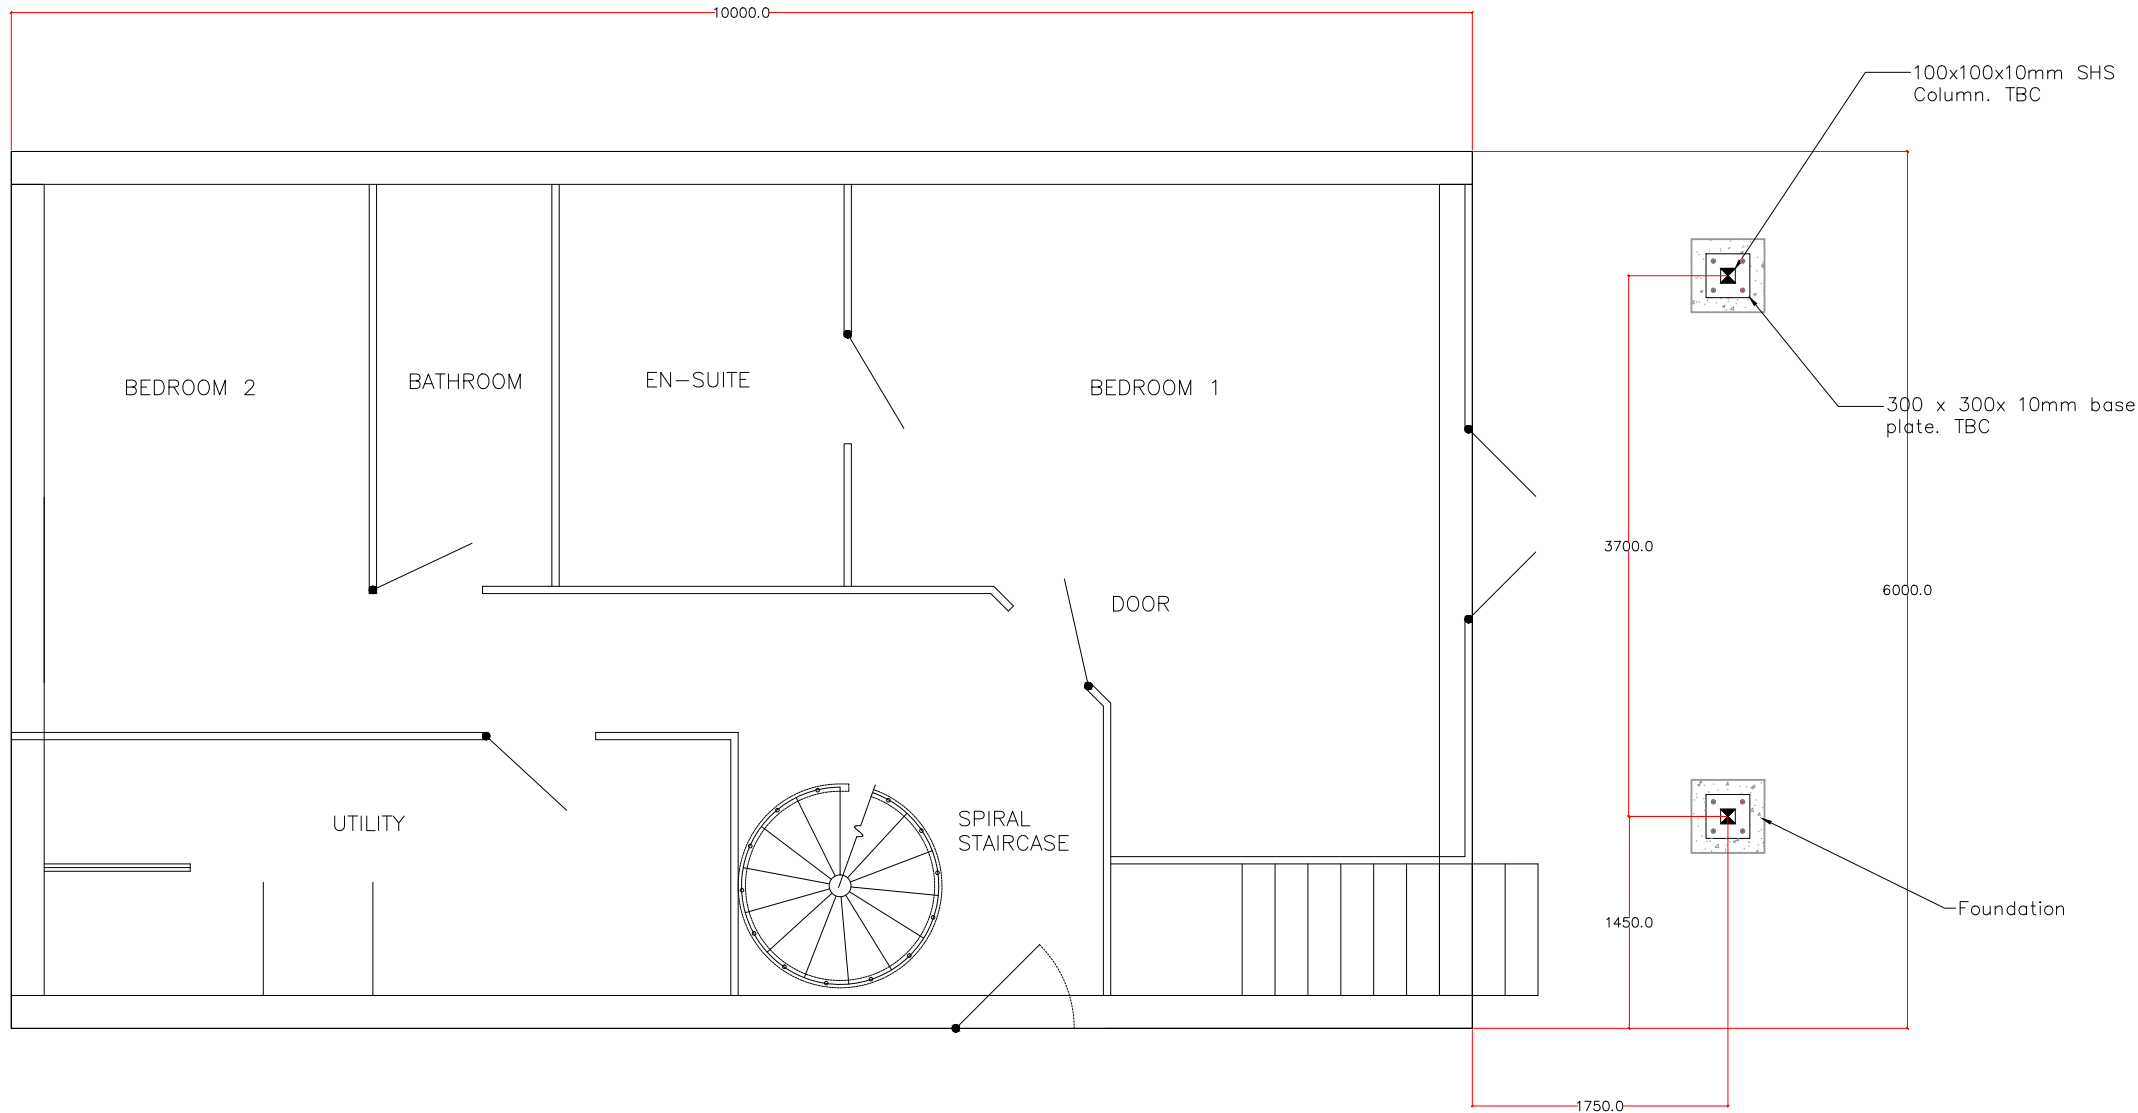

PROPOSED GROUND FLOOR PLAN

SCALE

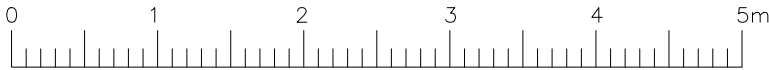

General Notes

No.	Revision/Issue	Date

Firm Name and Address

The Boat house
133 C Road
East Preston
West Sussex

Project
Boat House

Date
18/06/20

Scale
1:50

Sheet

5a