



BOAT HOUSE

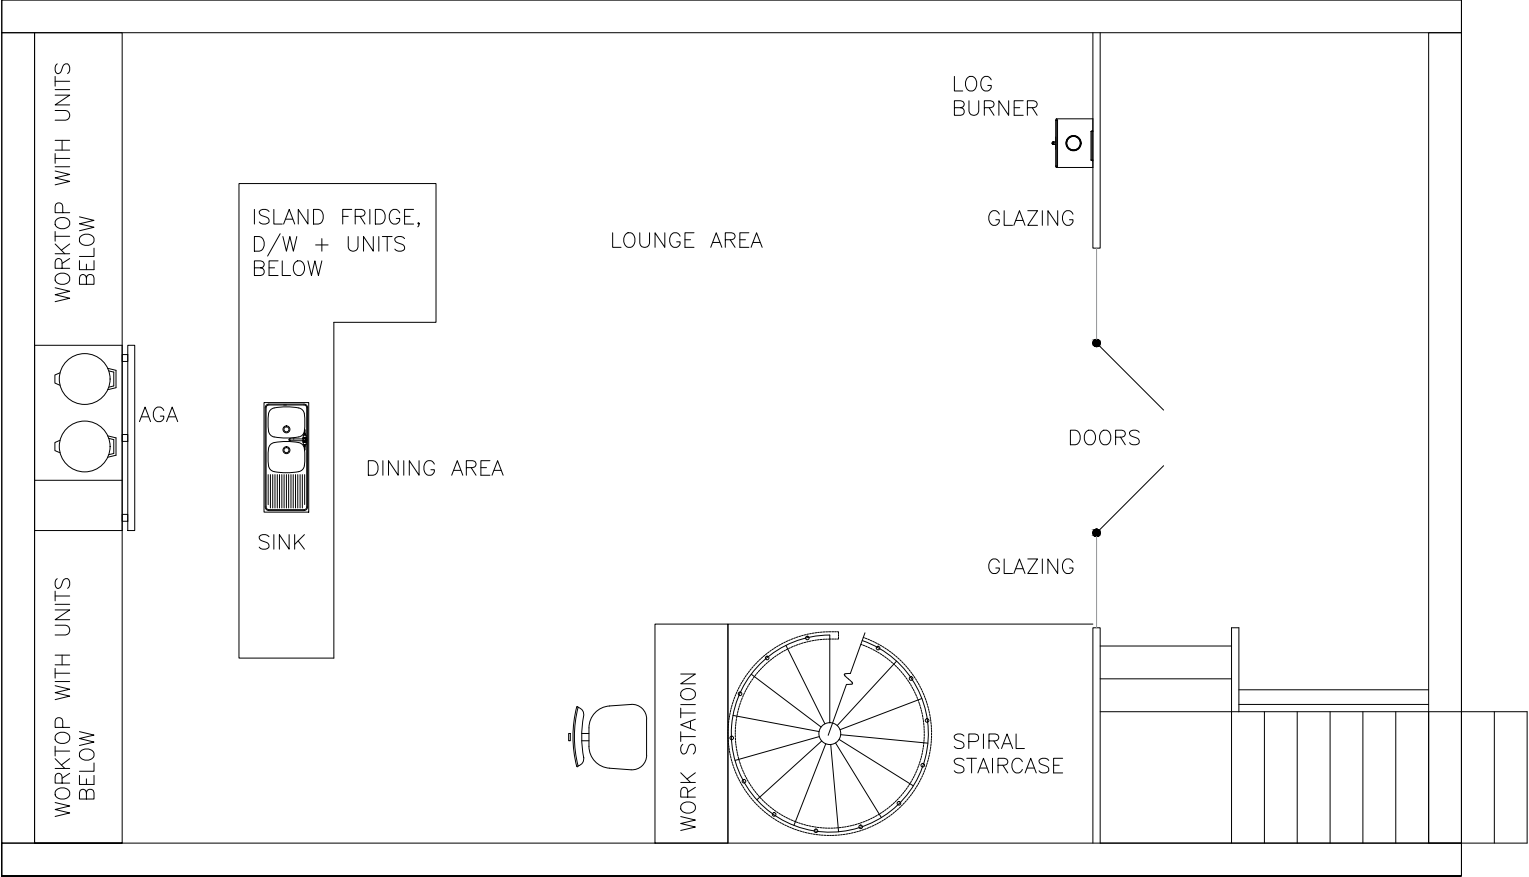

EXISTING FIRST FLOOR PLAN

SCALE

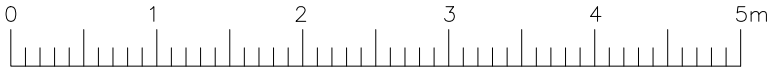

General Notes

No.	Revision/Issue	Date

Firm Name and Address

Project Name and Address

The Boat house
133 C Road
East Preston
West Sussex

Project

Boat House

Date

18/06/20

Scale

1:50

Sheet

6