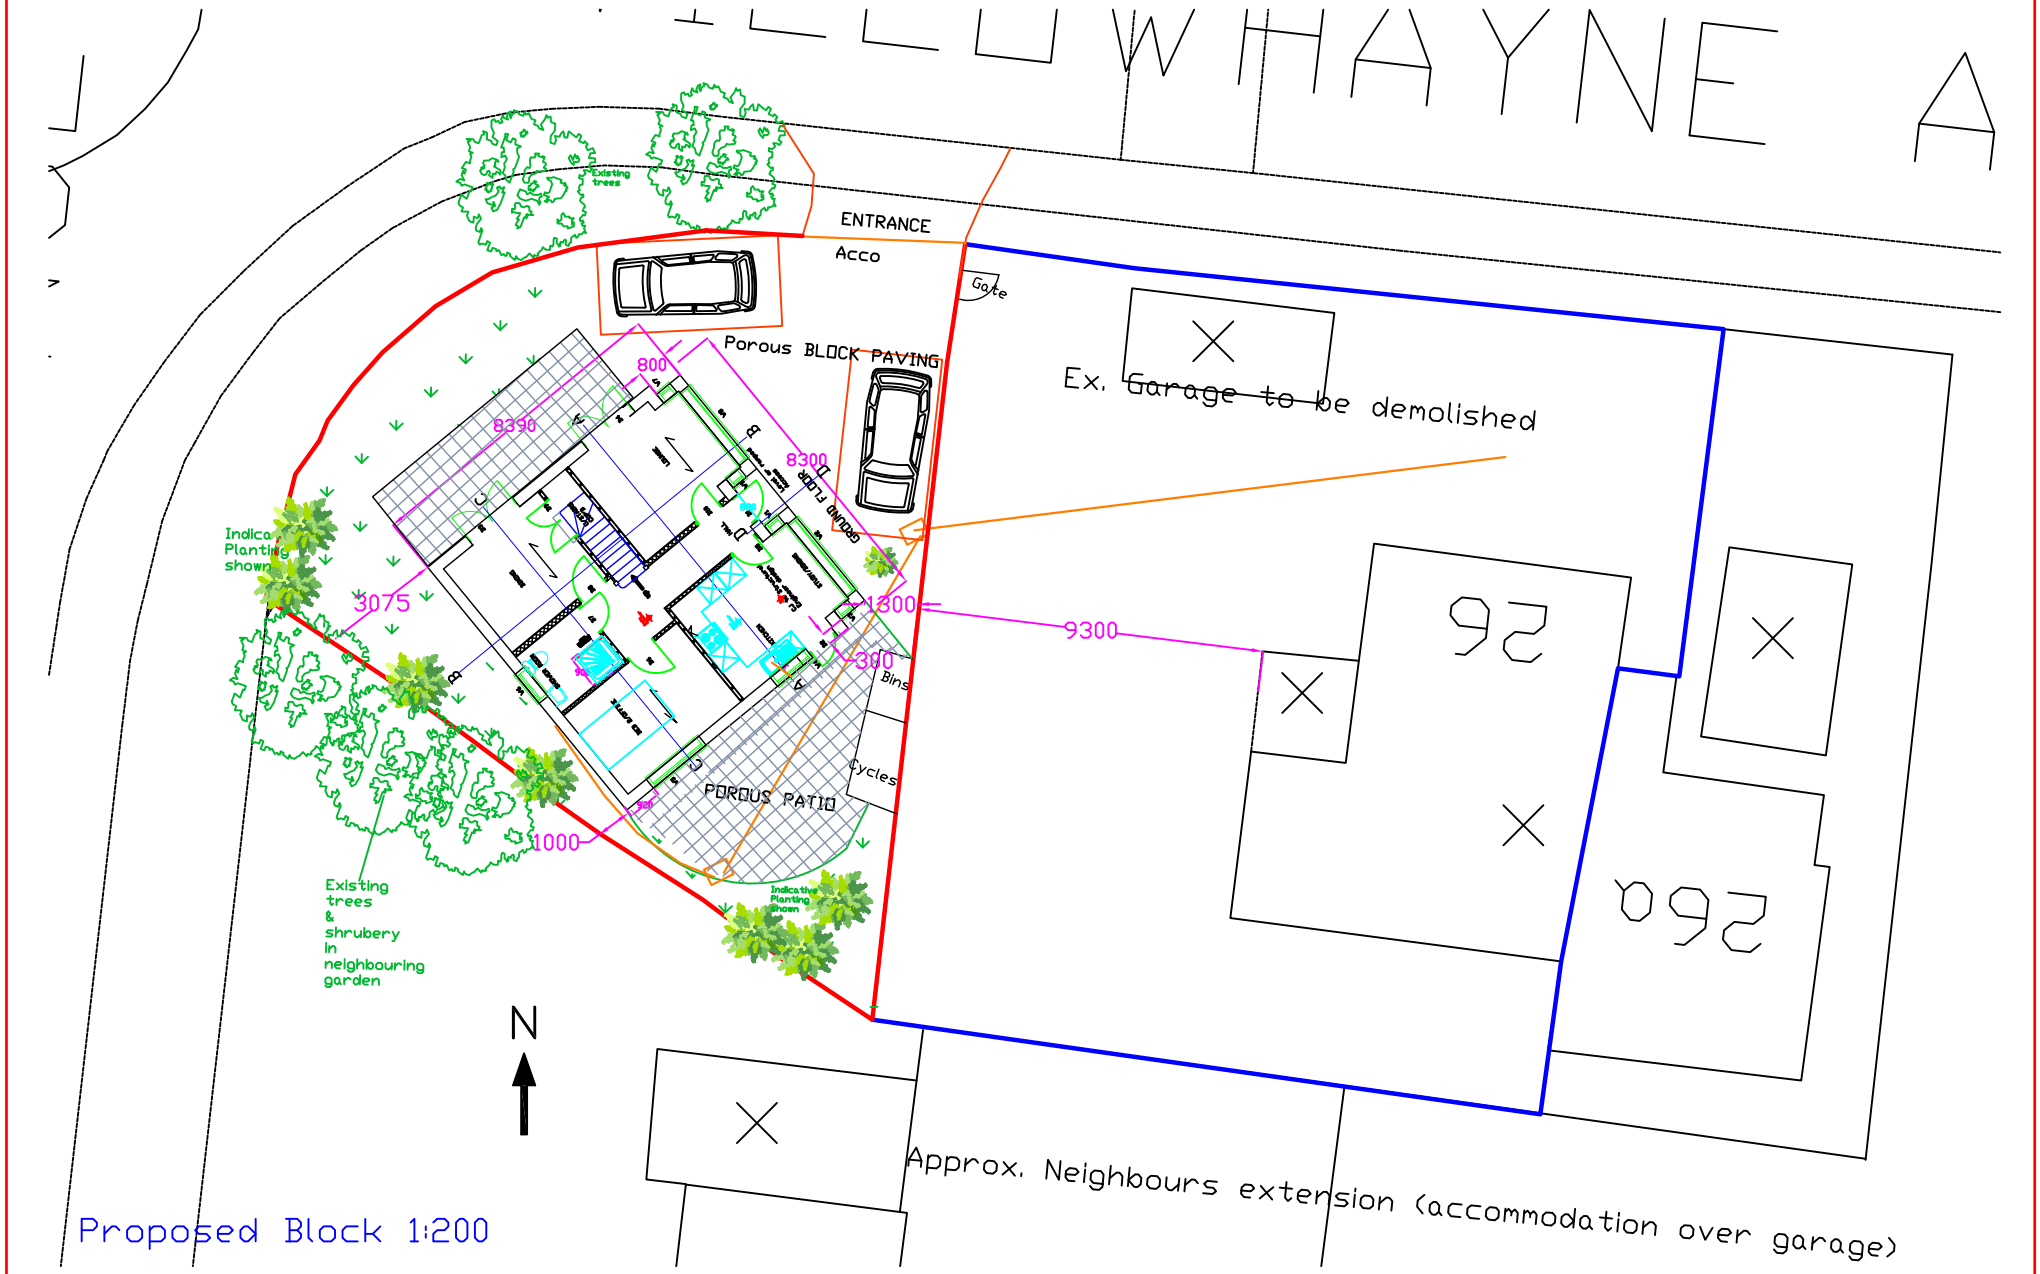

Proposed Block 1:200

All dimensions to be checked on site prior to commencement of work, except for planning purposes.

This drawing is the copyright of
CALDOTEC LTD
and may not be copied, altered or reproduced in any way without written authority.

CALDOTEC LTD
41 WILLOWHAYNE AVE
EAST PRESTON
WEST SUSSEX
BN16 1PL
Telephone
01903 859176

PROPOSED BLOCK 1:200

Land East of 26 Willowhayne Ave
East Preston

CLIENT Castelton Brown

Issue	Details	By	Date

SCALE AS SHOWN
DATE 26/6/10
DRAWING NUMBER 7079/03

ARUN DISTRICT COUNCIL EP/75/10/