


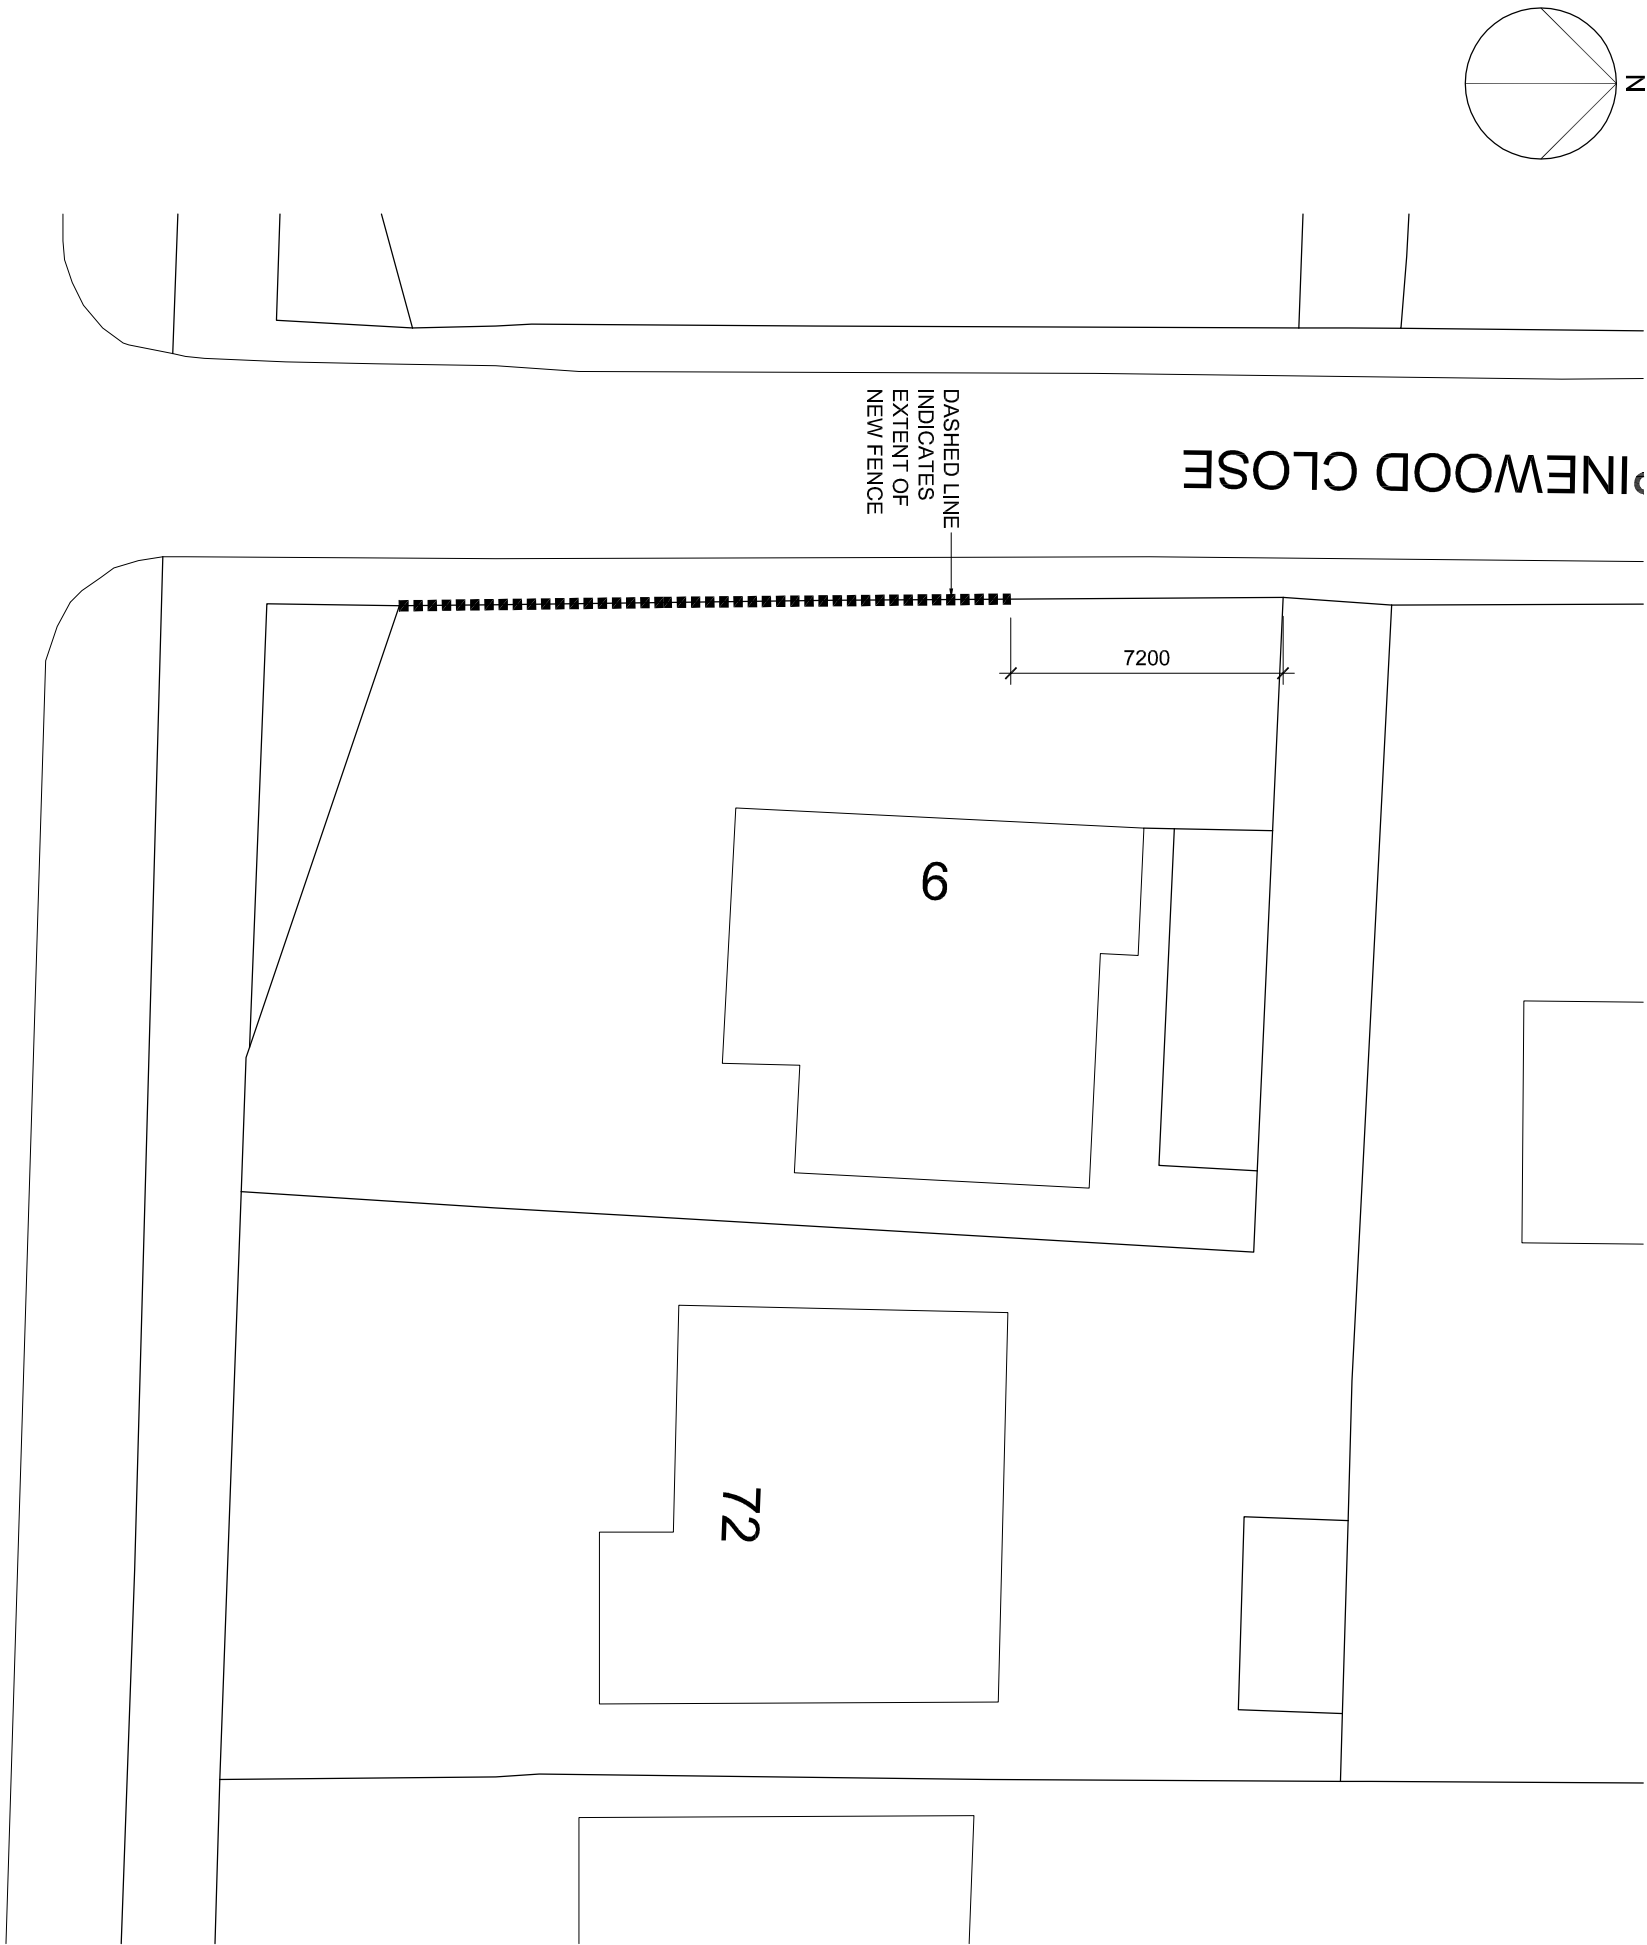

Client's Name
Mr R Shipway

Drawing Title
Block Plan

Drawn	Checked	Date
cb	cb	15.05.12

Job Title
**9 Pinewood Close
East Preston**

Scale
1:200 @ A3
metres
0 2 4 6 8

Job No	Drawing No	Rev
1008	L(00)200	P1

APPROVAL