


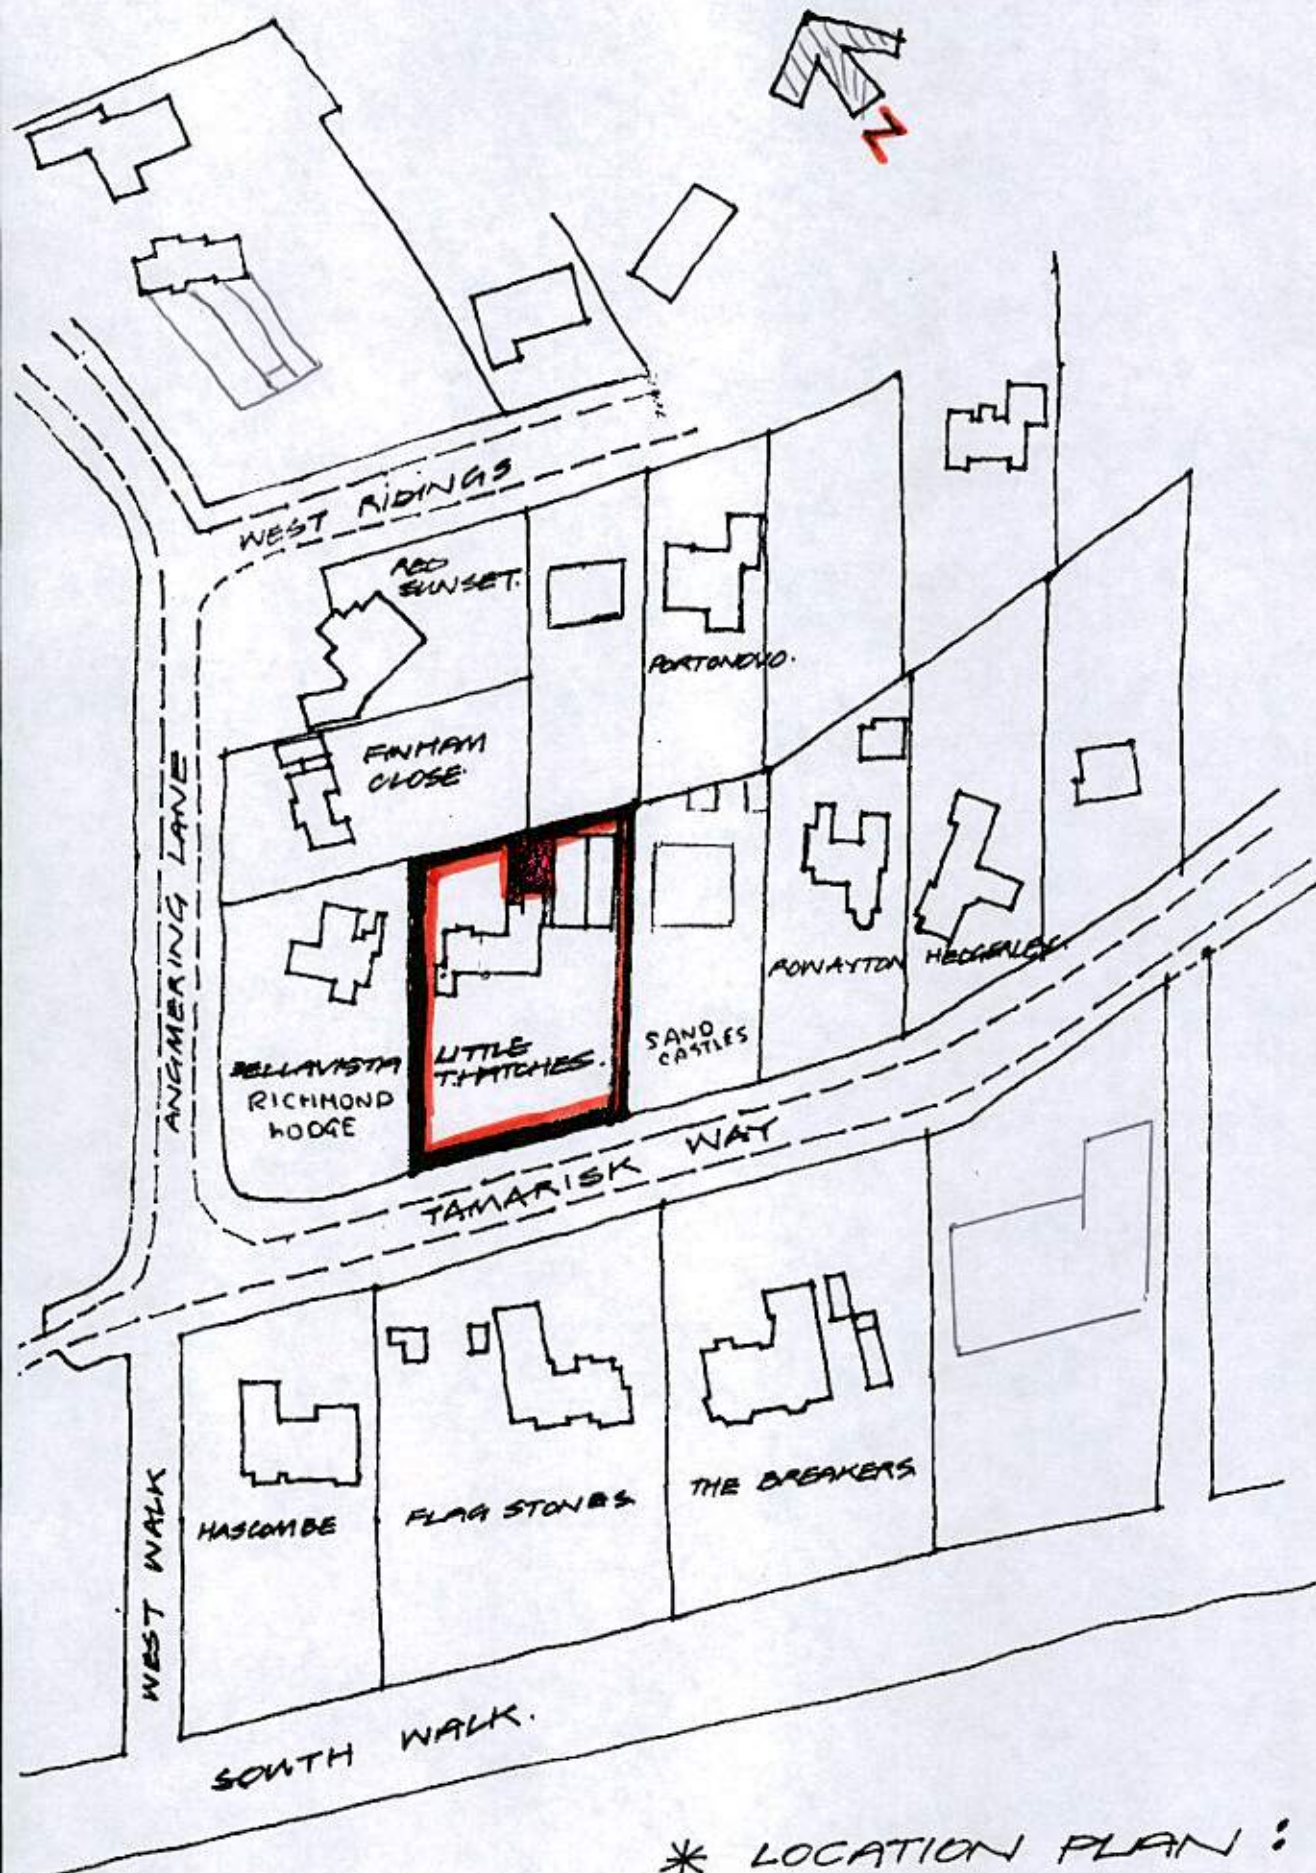

* LOCATION PLAN : 1:1250