



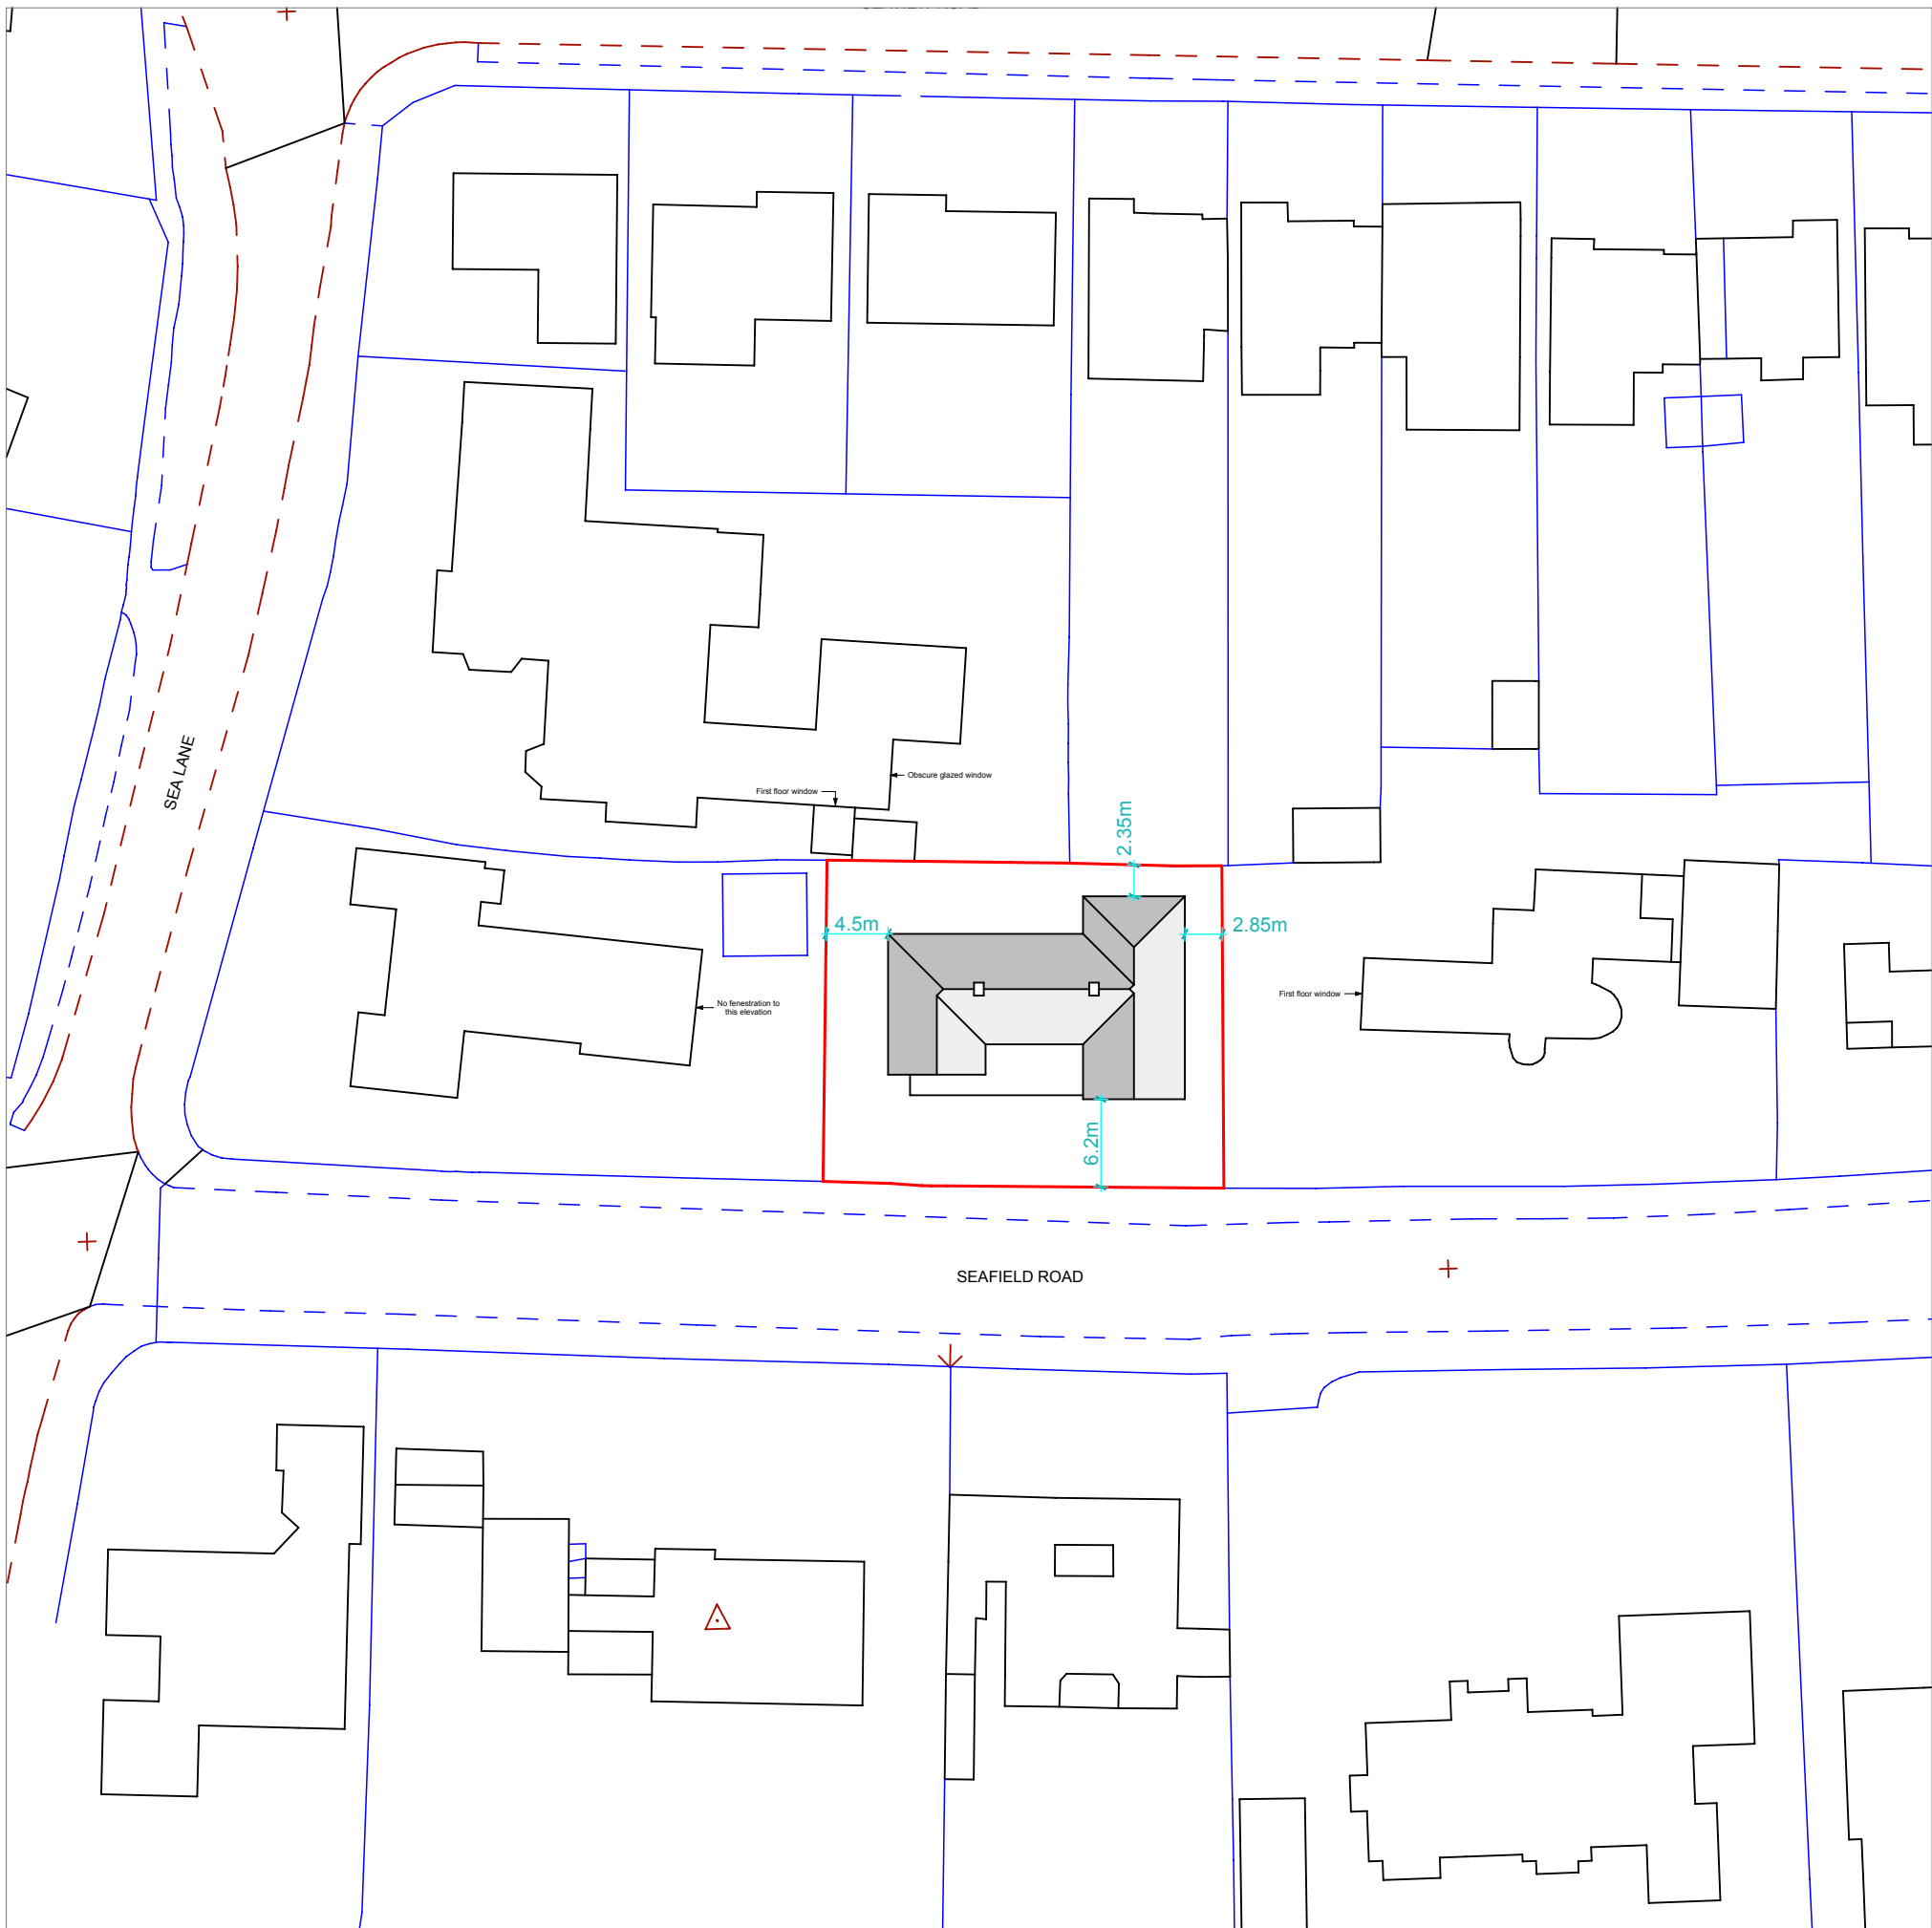

1:500 Block Plan

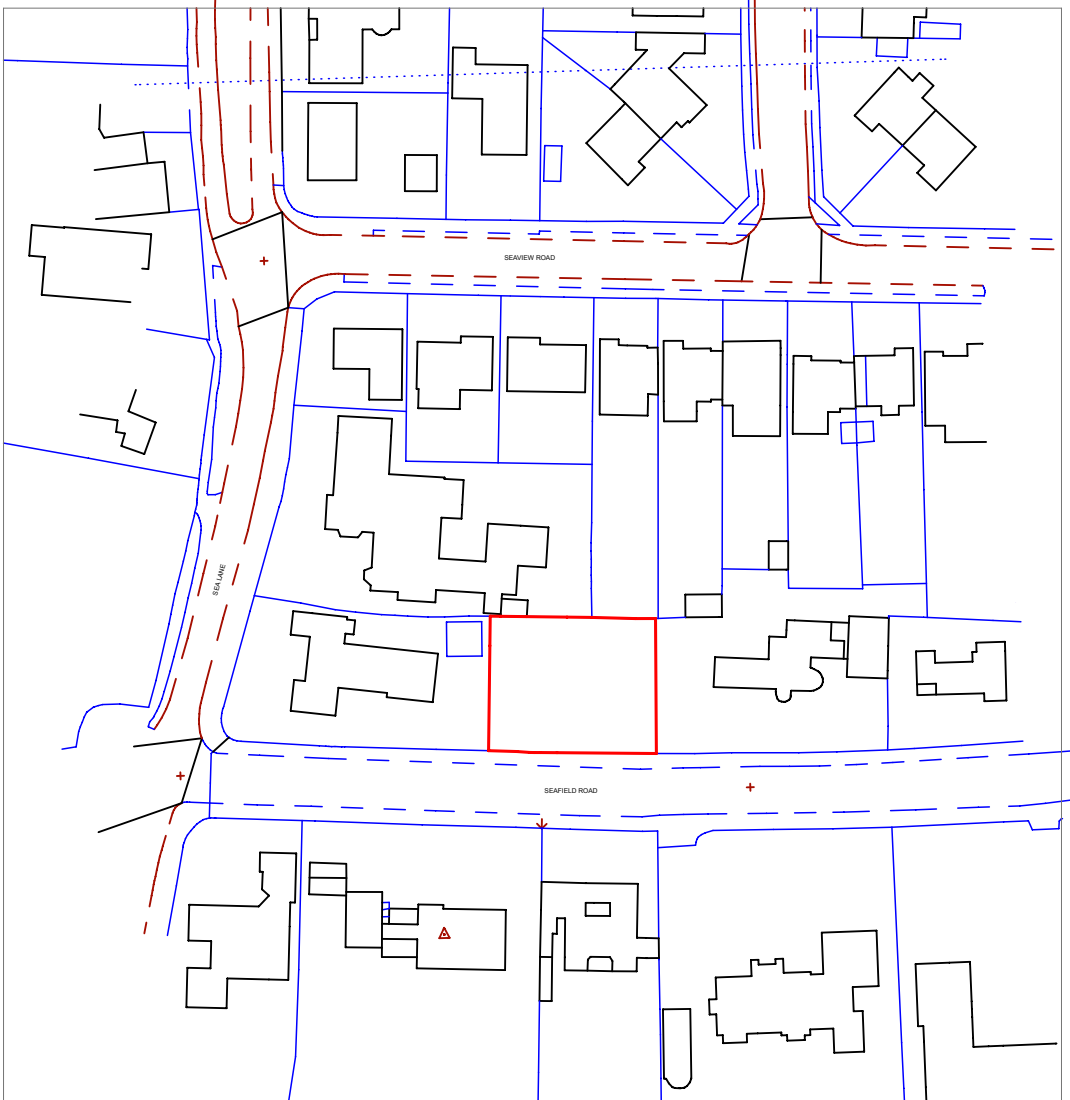

1:1250 Location Plan

Notes:

Red Line depicts outline of application site.

Surrounding elevational detail within 18m of any fenestration to the proposed dwelling is denoted on the Block Plan.

Revisions:

This drawing is the property of Fuller Associates and is not to be copied reproduced, retained or disclosed to any unauthorised person either wholly or in part without prior consent. Do not scale from this drawing except for Planning purposes. Use all figured dimensions only. All figured dimensions to be checked on site prior to construction. All discrepancies, errors and omissions to be reported to Fuller Associates prior to construction. Layout and dimensions of existing building to be checked on site.

Chartered Surveyors • Architectural Design

FULLER
ASSOCIATES

10 - 11 The Parade, Willowhayne Crescent,
East Preston, West Sussex, BN16 1NS
tel: 01903 8774754
email: architectural@fuller-associates.co.uk
www.fuller-associates.co.uk

Job Title
**Seahaven, Seafeld Road,
East Preston**

Client
Mr & Mrs D Guise

Drawing Name
Location & Block Plans

Drawing Status
Planning

Drawn by **DF** Date **June 19**
Checked by Date

Drawing Scale
1:500 & 1:1250 at A2

Drawing No Status Revision
193008/ 04