





Hi Zoe,

Sub plans please ☺

Cheers,

Zac



Dear Mr Baeza and Mr Denton,

Please find attached revised first floor plan, elevations and location/block plan drawings, which reflect the omission of the casement window in Bedroom 3 and the addition of a skylight over, as agreed would be acceptable.

Please could I kindly ask you to substitute these with the relevant drawings on the application, and provide me with a timescale to approve the application.

Kind regards

David

David Fuller BSc (Hons) MRICS
Partner

FULLER ASSOCIATES
Chartered Surveyors • Architectural Design

10 - 11 The Parade
Willowhayne Crescent

East Preston
West Sussex
BN16 1NS



This electronic message contains information that may be privileged and confidential. The information is intended to be for the use of the individual(s) named above. If you are not the intended recipient, please be aware that any disclosure, copying, distribution or use of the contents is prohibited. If you have received this message in error, please delete it and notify me immediately.

General Data Protection Regulations

In order to comply with the General Data Protection Regulations any personal information such as name, postal address, telephone number, and email address given will only be used to provide a requested service and will not be disclosed to any other third party without your prior permission or unless we are required to do so by law.

