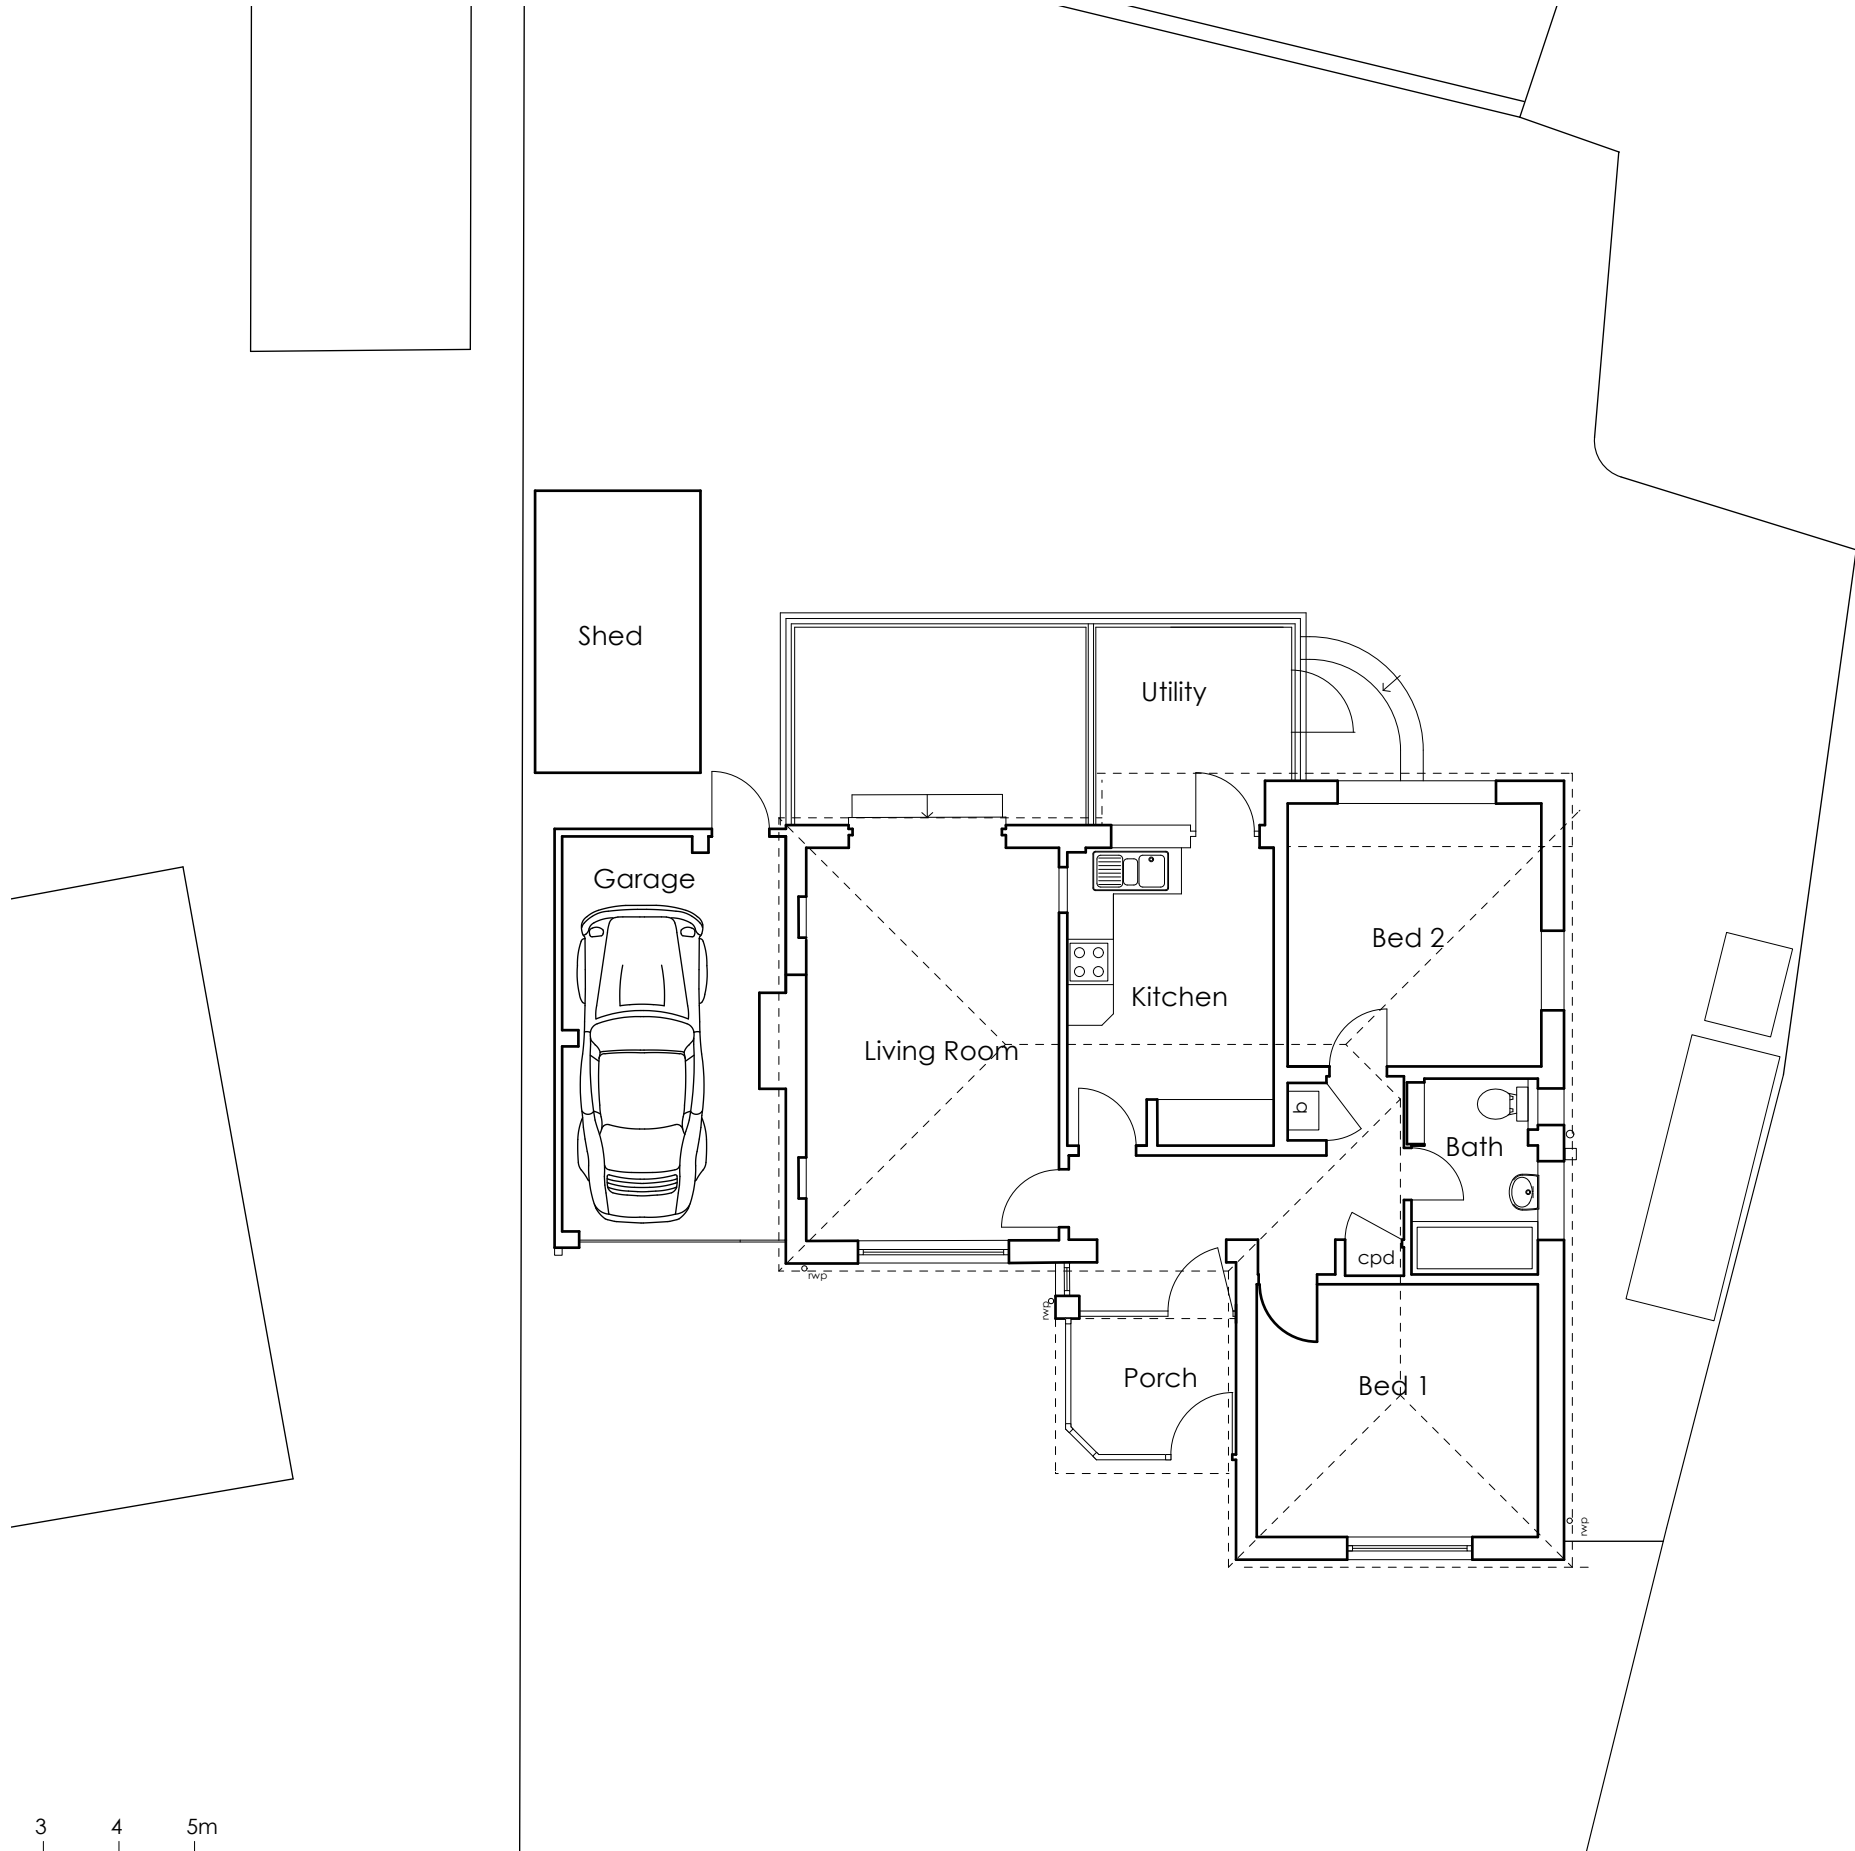


A For planning
Revision Notes

28 June 2021
Date

eskay architects
62 Parkside
Shoreham-by-Sea
BN43 6HA
Tel: 07745 654 556

project
**1 Manor Close, East Preston
BN16 1JF**

drawing
Existing Plan

ref	dwg no.	rev
ET	01	A
scale	size	date
1:100	A3	May 2021

status
Planning