


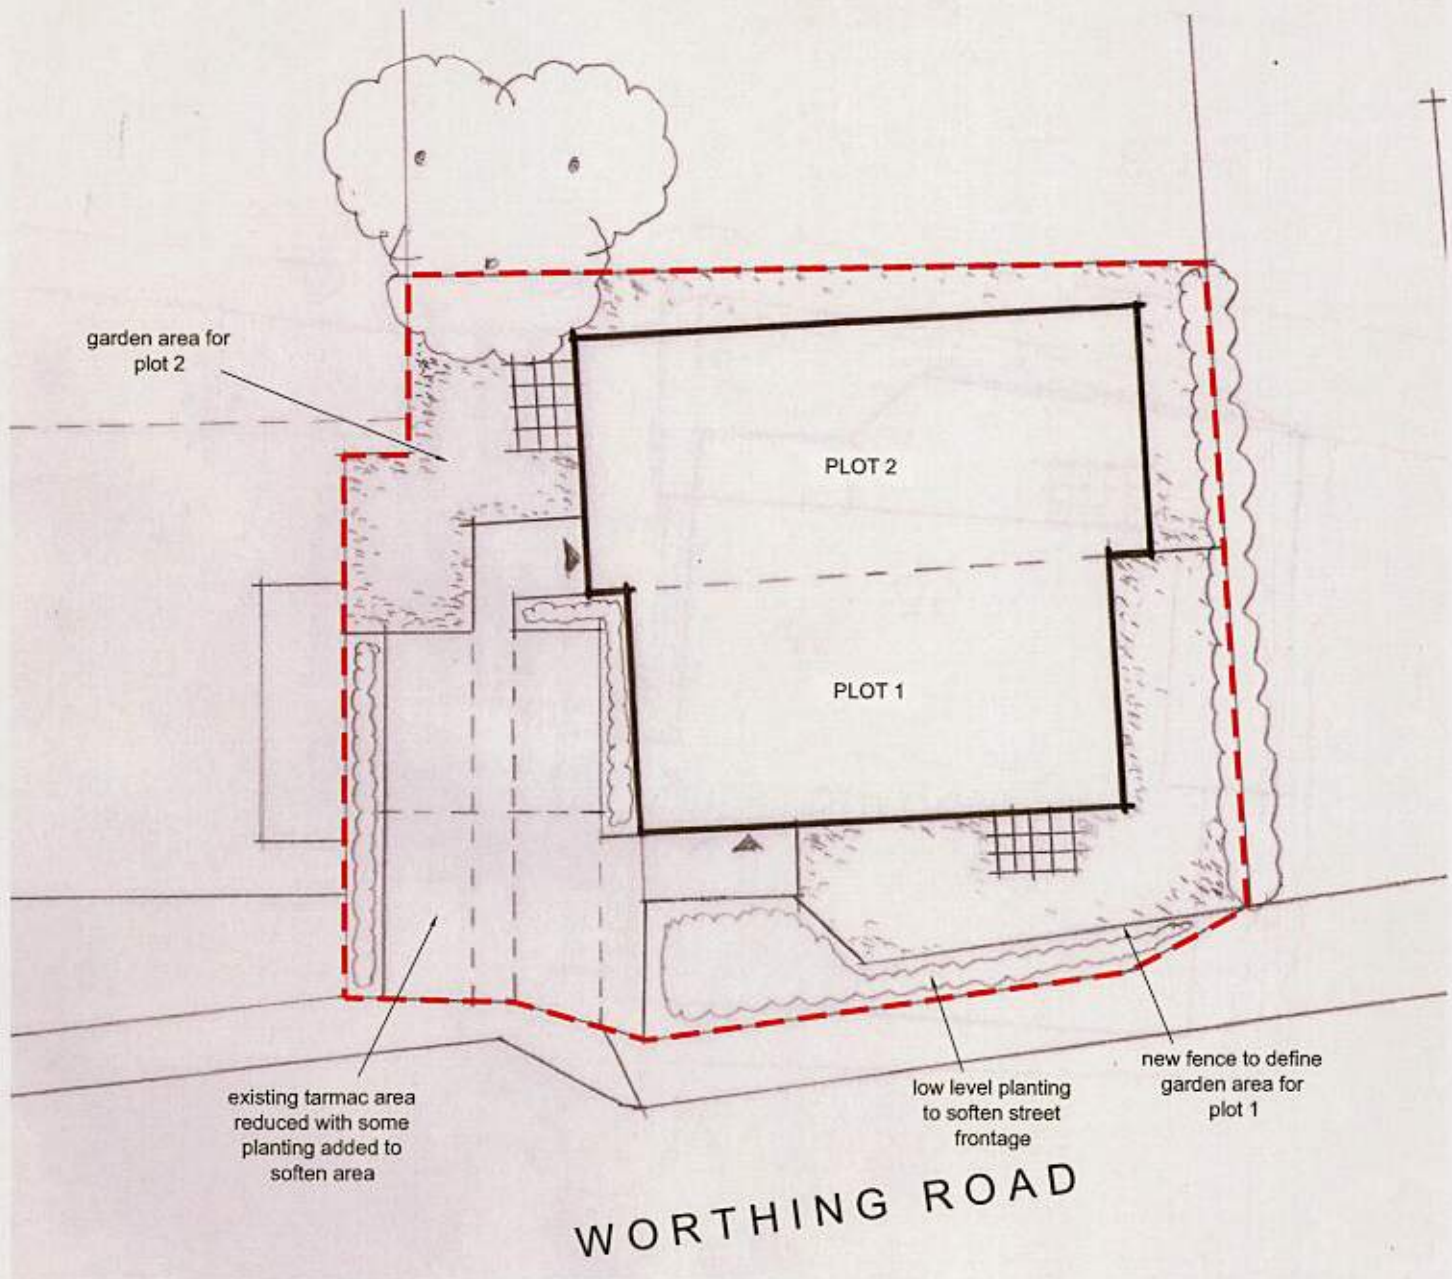

Client's Name
I.C.I.S.

35 Worthing Road, East Preston

Drawing Title
Proposed Site Layout

Scale
1:200 @ A4

Drawn	Checked	Date
KE	CB	16.07.12
Job No	Drawing No	Rev
5835	sk01	

State _____

APPROVAL

Rev	Date	Revision Details	Dr	Ch
-----	------	------------------	----	----

London: Unit 1 West Coast House 3 Costa Street
London E2 9AG
T 020 7728 6606 E london@searcharchitecture.com

Sussex: Brooklyn Chambers 11 Goring Road
Worthing West Sussex BN12 4AP
T 01903 245777 E sussex@ecowichedirecture.com

 www.elsevier.com

ECE Architecture