





KEY

	Tarmac Colour: Black	
	Brett Alpha Antique block paving Colour: Brindle	
	Brett Alpha Antique block paving Colour: Charcoal	

	Brett Broadway Economy 450 x 450 Colour: Buff	
	Brett Broadway Economy 600 x 600 Colour: Buff	
	Solar Bollard Position	

HB2 125mm x 255mm Charcon Countywide half butter precast concrete kerb (type HB to BS EN 1340) bedded on 20mm 1:3 cement/sand mortar. Concrete bed and haunch Grade GEM1 (ST.1)	KS 125mm x 150mm Brett "Alpha antique" bullnosed precast concrete kerb, set (type BN to BS EN 1340) bedded on 20mm 1:3 cement/sand mortar. Concrete bed and haunch Grade GEM1 (ST.1)	DK 125 x 180 DK kerb (type BN to BS EN 1340) bedded on 20mm 1:3 cement/sand mortar. Concrete bed and haunch Grade GEM1 (ST.1)

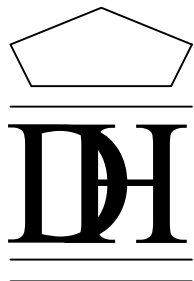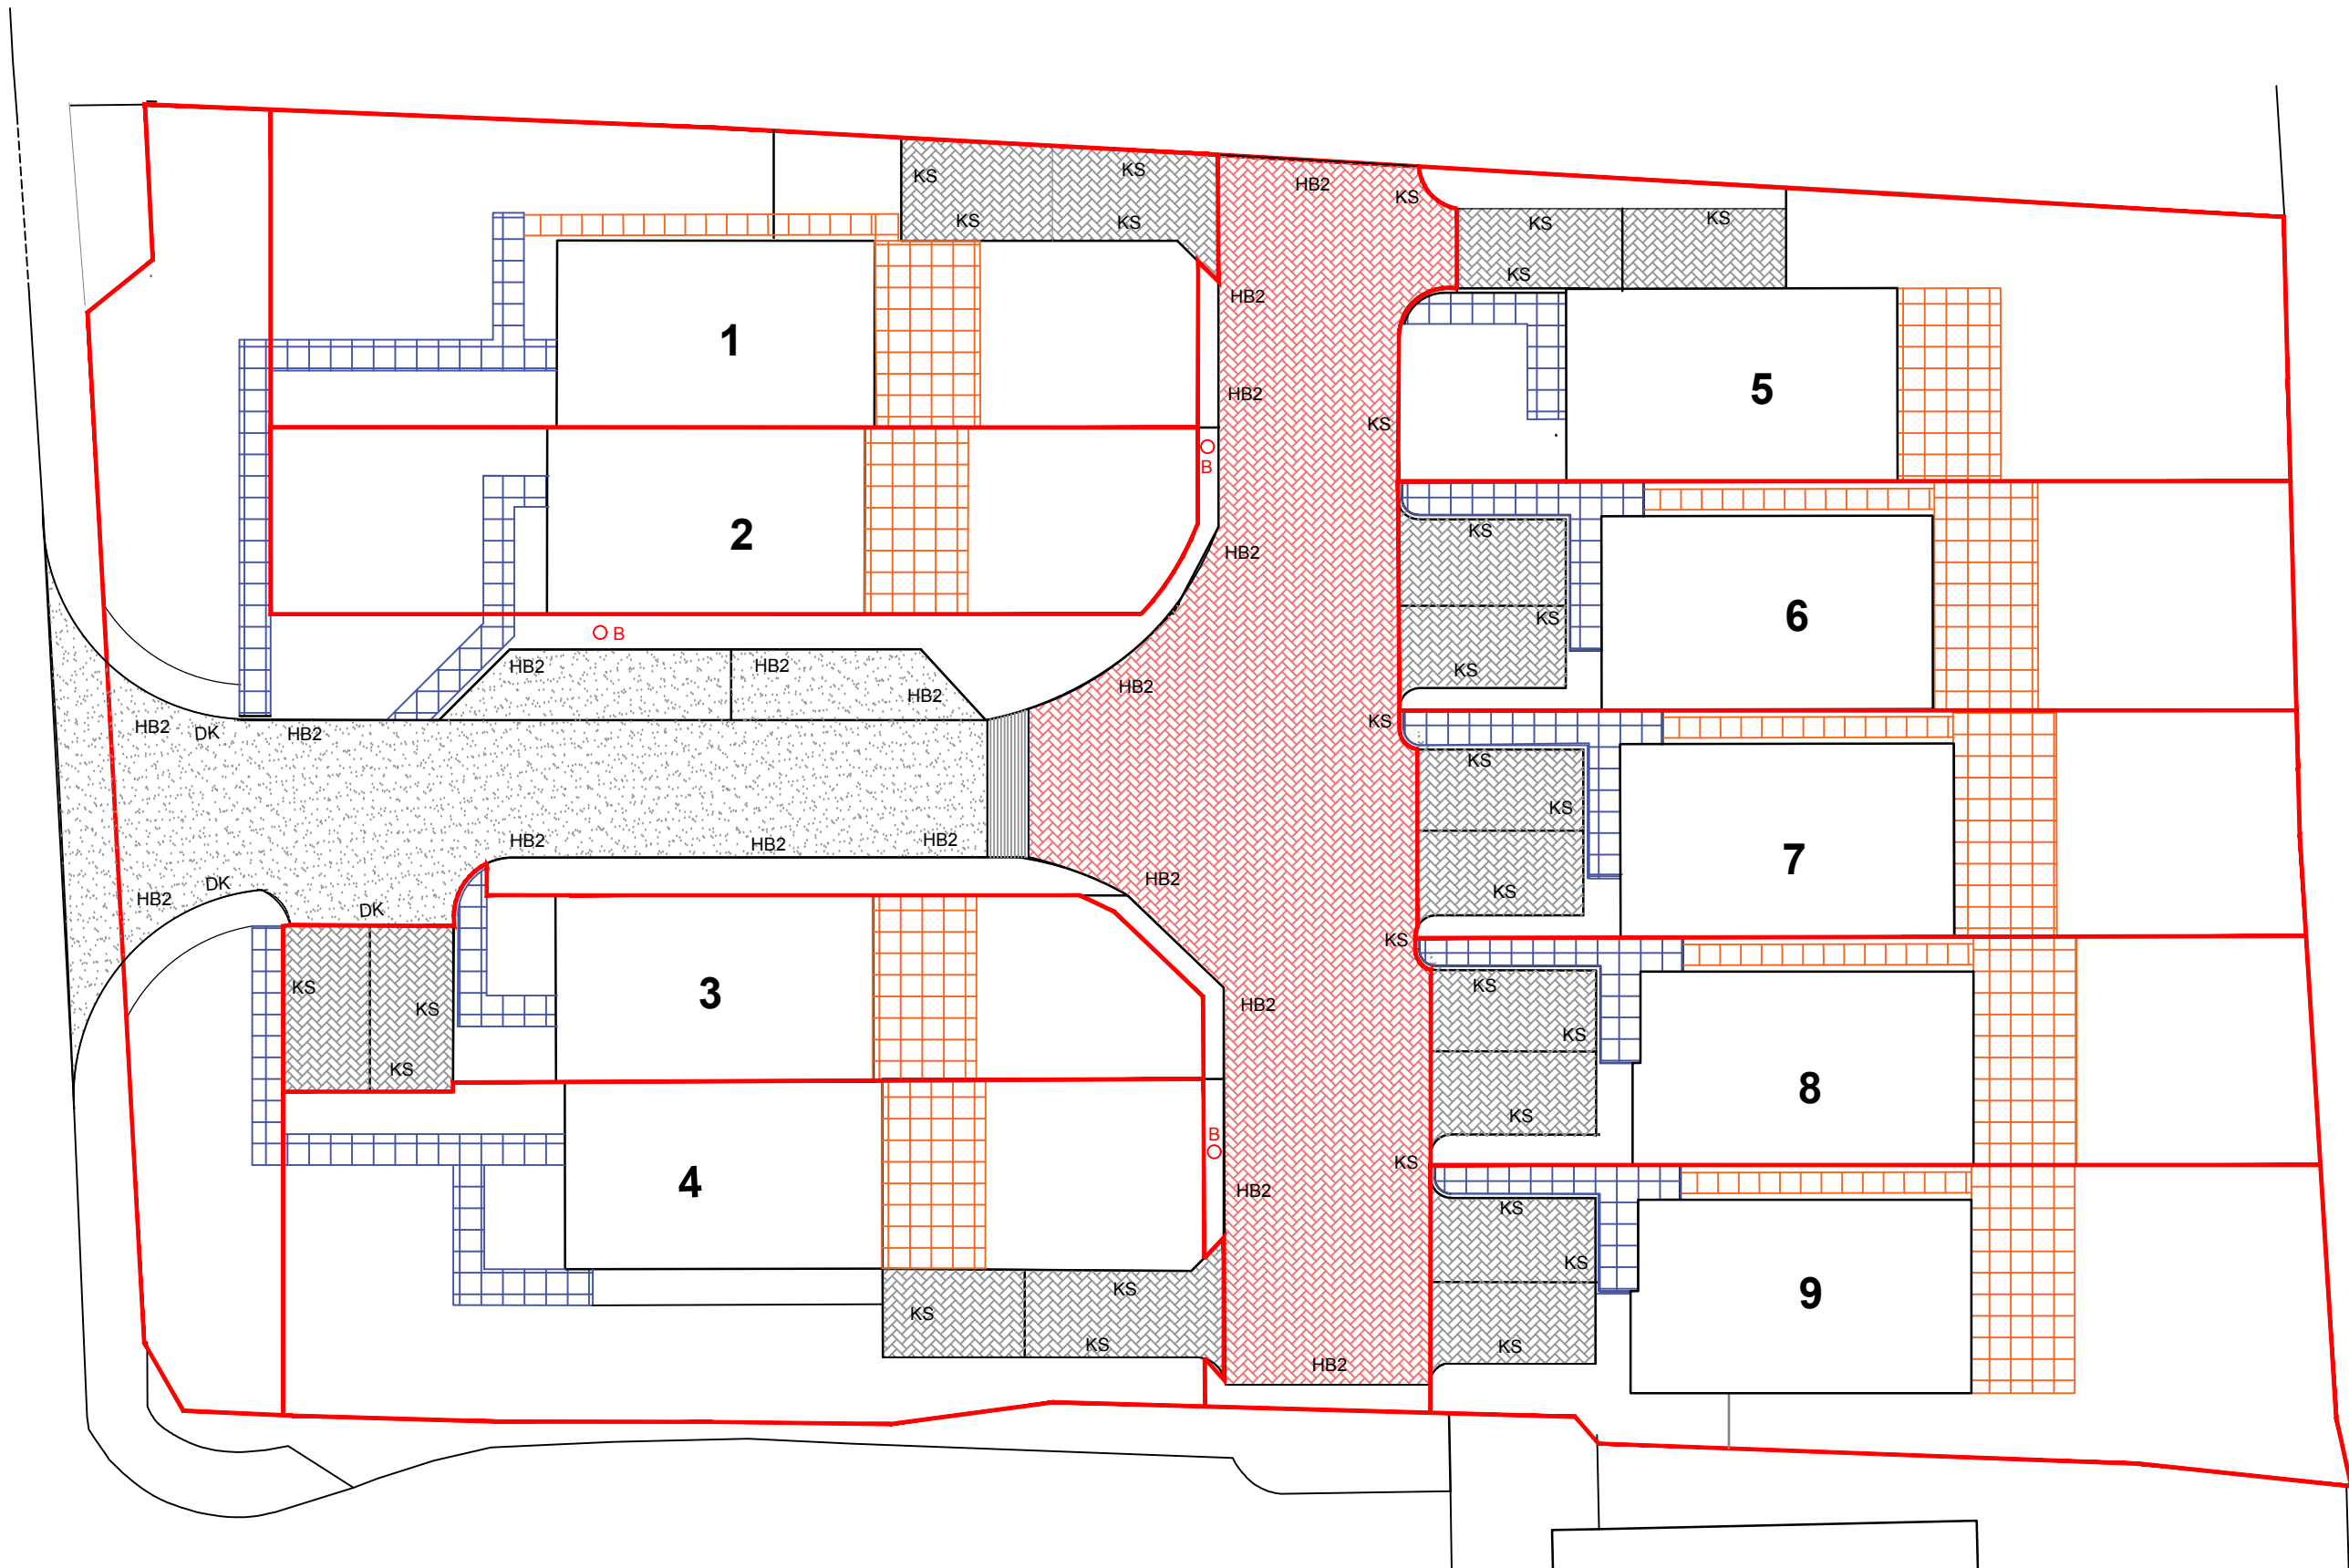

STATUS	Date	Scale	Drawing number	Rev
CONST	DEC 2016	1 : 200@A1	046 - EXTWKRS	T1
Project		Drawing Title		
STATION ROAD EAST PRESTON		EXTERNAL FINISHES		
		DENTON HOMES LTD THE REAR BARN, THE MANOR FARM, 124 MANOR ROAD NORTH, THAMES DITTON, SURREY, KT7 0BH		