
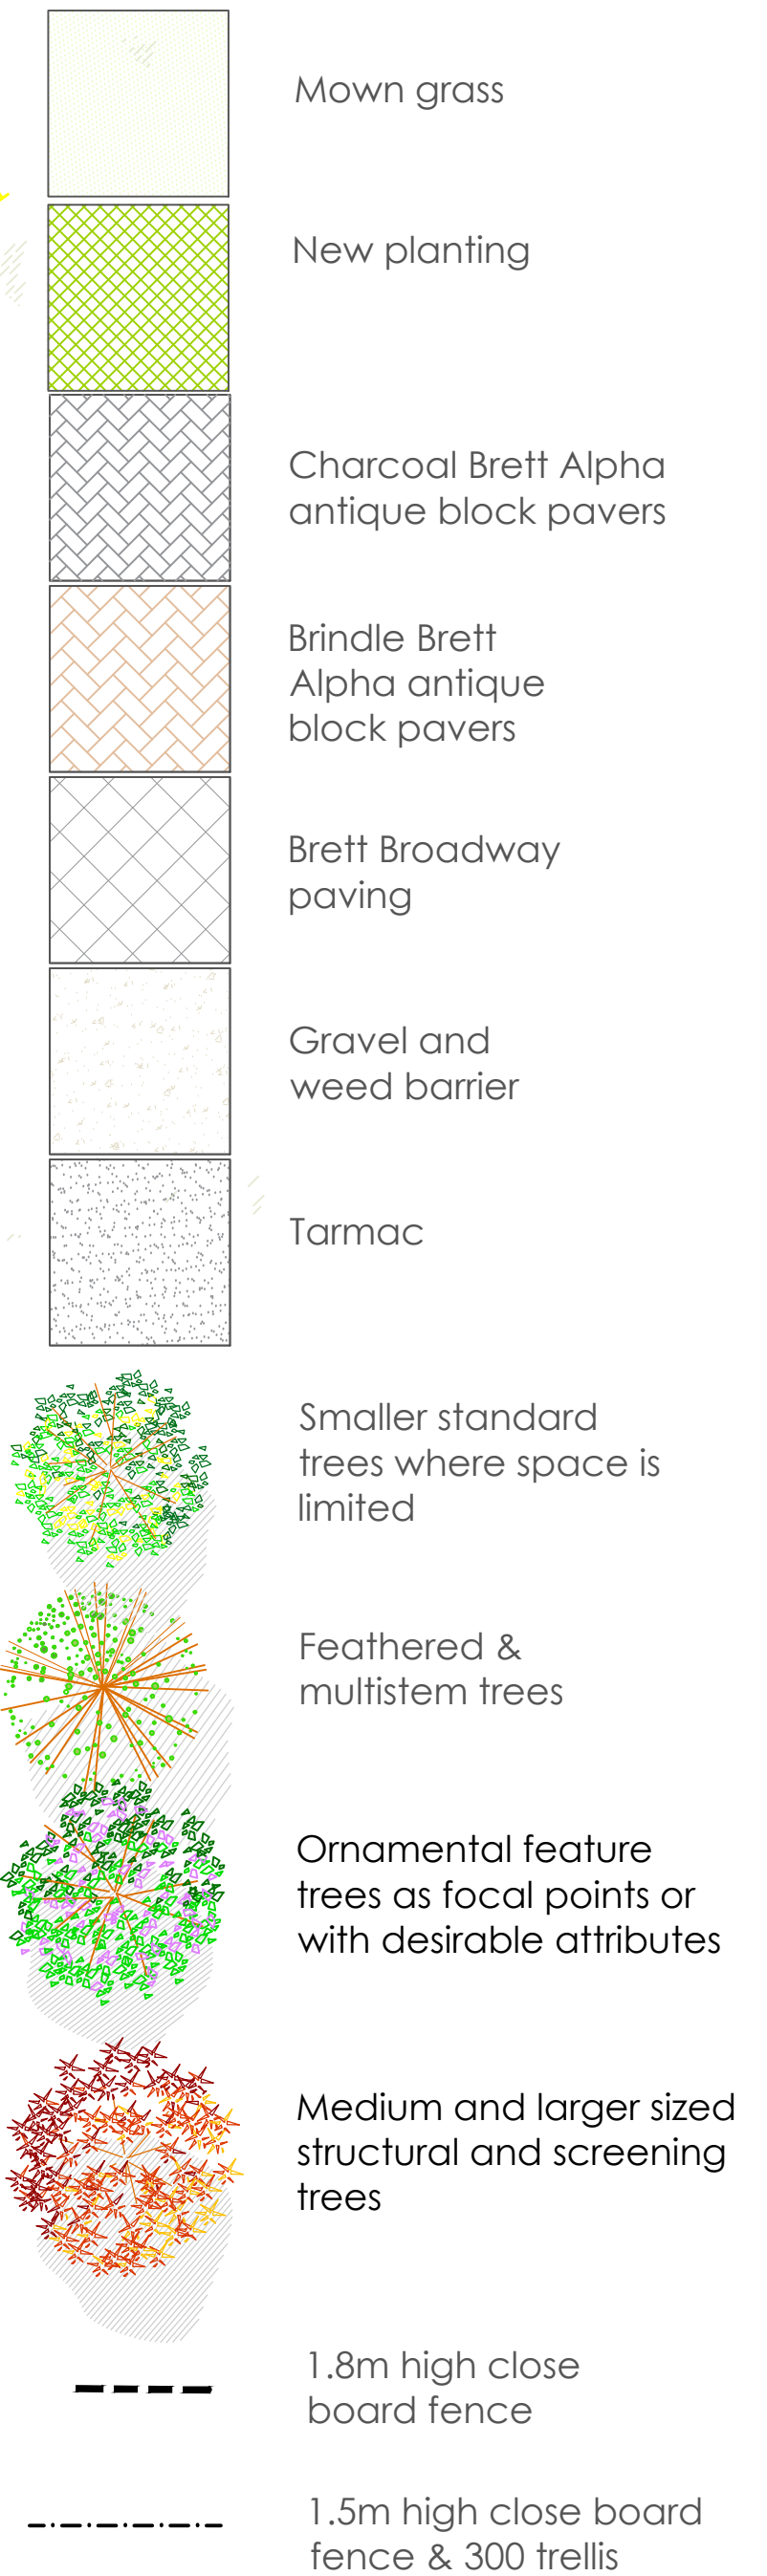


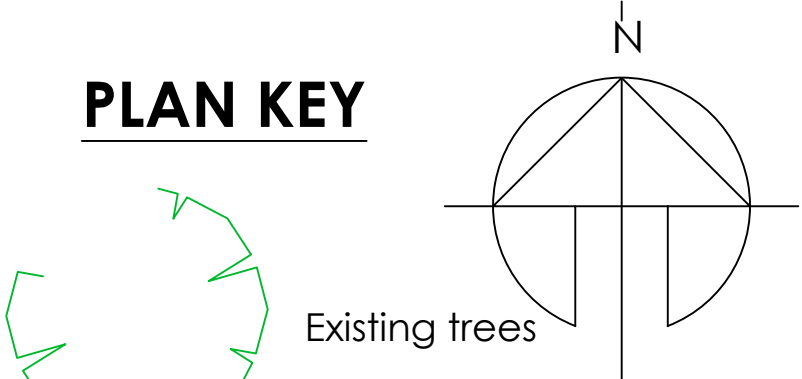

TREES, HEDGES AND SPECIMEN SHRUBS SCHEDULE

NR	SPECIES	SIZE
5	Acer campestre 'Elsrijk'	12-14cm girth
2	Acer freemanii 'Autumn blaze'	14-16cm girth
3	Betula utilis	2.5-3m ht fthrd
2	Ligustrum japonicum	12-14cm girth
3	Malus 'Evereste'	12-14cm girth
3	Sorbus commixta 'Embley'	10-12cm girth
3	Sorbus aria 'Majestica'	12-14cm girth
FRONT INFILL HEDGING		
10	Prunus laurocerasus	3-3.5m ht bush rb

PLANTING SCHEDULE

NR	SPECIES	SIZE
BED A - 3m2		
3	Deutzia gracilis 'Niko'	3lt
4	Abelia x grandiflora 'Sunrise'	3lt
5	Spiraea 'Shirobana'	3lt
BED B - 3m2		
3	Deutzia gracilis 'Niko'	3lt
5	Spiraea 'Shirobana'	3lt
4	Escallonia 'Red dream'	3lt
BED C - 29m2		
15	Cists x corbariensis	3lt
20	Nandina 'Firepower'	3lt
20	Stephandra incisa 'Crispa'	3lt
10	Ceanothus 'repens'	3lt
BED D - 5m2		
5	Deutzia gracilis 'Niko'	3lt
7	Abelia x grandiflora 'Sunrise'	3lt
5	Spiraea 'Shirobana'	3lt

BED D - 5m2		
3	Deutzia gracilis 'Niko'	3lt
4	Abelia x grandiflora 'Sunrise'	3lt
5	Spiraea 'Shirobana'	3lt
BED E - 7m2		
8	Hebe rakaiensis	3lt
12	Aucuba 'Rozannie'	3lt
BED F - 3m2		
3	Hebe rakaiensis	3lt
4	Abelia x grandiflora 'Sunrise'	3lt
5	Spiraea 'Shirobana'	3lt
BED G - 30m2		
20	Nandina 'Firepower'	3lt
20	Stephandra incisa 'Crispa'	3lt
42	Escallonia 'Red dream'	3lt
BED H - 7m2		
28	Hebe 'Sutherlandii'	3lt
9	Lavandula 'Grosso'	3lt
8	Hebe 'Sutherlandii'	3lt

BED J - 7m2		
12	Pennisetum alopecuroides	2lt
9	Lavandula 'Grosso'	3lt
8	Hebe 'Sutherlandii'	3lt
BED K - 5m2		
4	Cists x corbariensis	3lt
6	Lavandula 'Grosso'	3lt
4	Hebe 'Sutherlandii'	3lt
BED L - 5m2		
9	Pennisetum alopecuroides	2lt
9	Lavandula 'Grosso'	3lt
5	Hebe 'Sutherlandii'	3lt
BED M - 2m2		
4	Abelia x grandiflora 'Sunrise'	3lt
5	Spiraea 'Shirobana'	3lt
BED N - 9m2		
20	Nandina 'Firepower'	3lt
25	Hebe 'Sutherlandii'	3lt
BED O - 1m2		
20	Aucuba 'Rozannie'	3lt

landscape connection

Turret House, The Avenue, Amersham, Bucks. HP7 0AB
01494 729991 www.landscapeconnection.co.uk

CLIENT	DENTON HOMES	REVISIONS
SITE	BRADBURY HOTEL BN16 3FF	
DRAWING	LANDSCAPE PLAN	
DATE	20-3-17	
DRWG NR	LC-2592-01	
SCALE	1:100 @ A1	
ISSUE	PLANNING	