




PROPOSED Fence

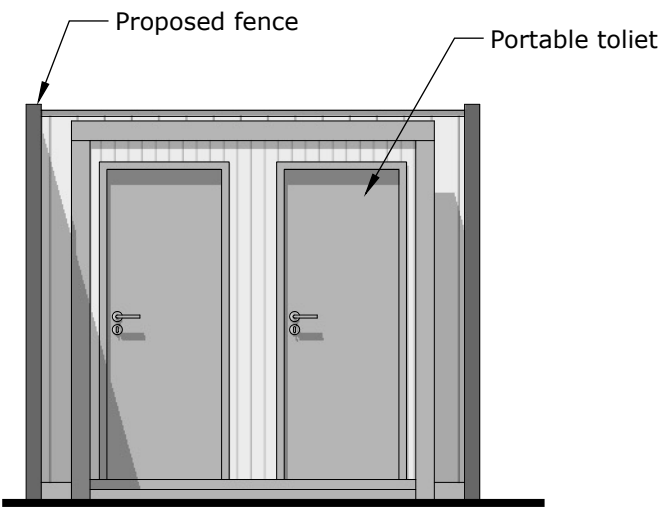


West Elev Scale 1:50 @ A3

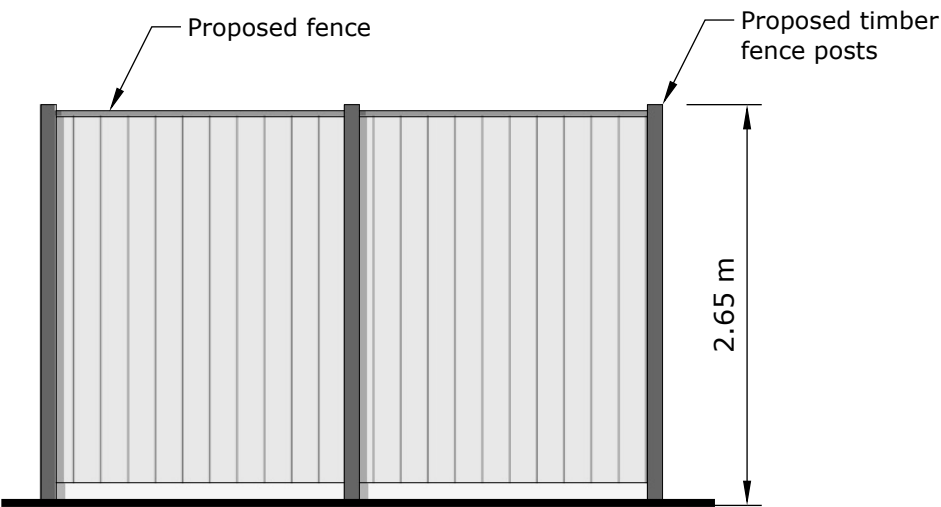

South Elev Scale 1:50 @ A3

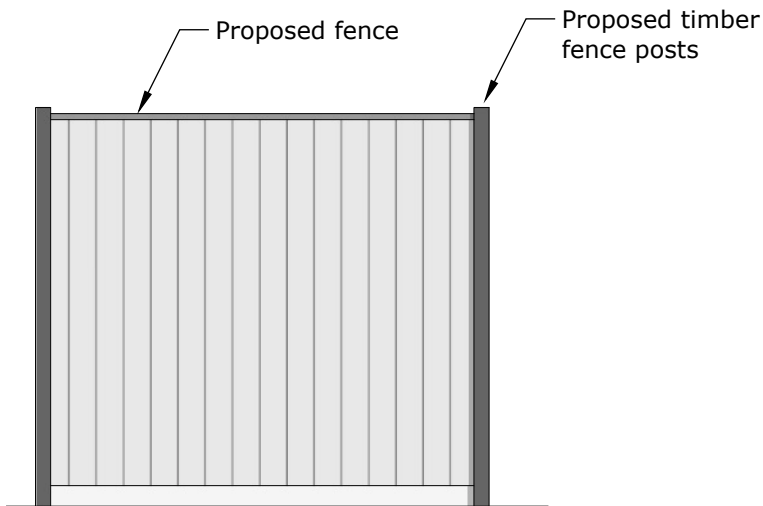

East Elev Scale 1:50 @ A3

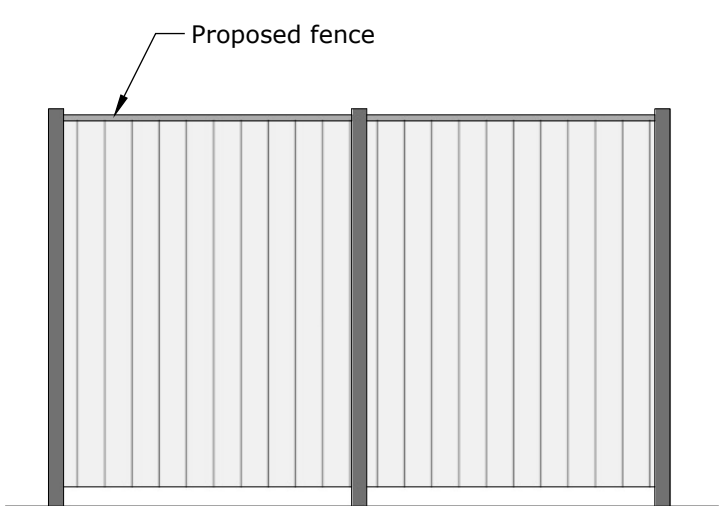

North Elev Scale 1:50 @ A3



Fence - material, style and colour.

© nat-design, all rights reserved. Use figured dimensions only. All dimensions are to be checked on site before any work is carried out. Please contact the Architect immediately regarding any discrepancies discovered on site.

Rev	Notes	Date
 M: 07599199759 E: info@nat-design.co.uk www.nat-design.co.uk		
Project: Salt Beach Kiosk Sea Road, East Preston, BN16 1PD		
Drawing: Proposed Fence Elevations		
Drawn by NSE	Scale as shown	
Date August 2026	Revision	
Drawing 2067 - DPA - 05		

