
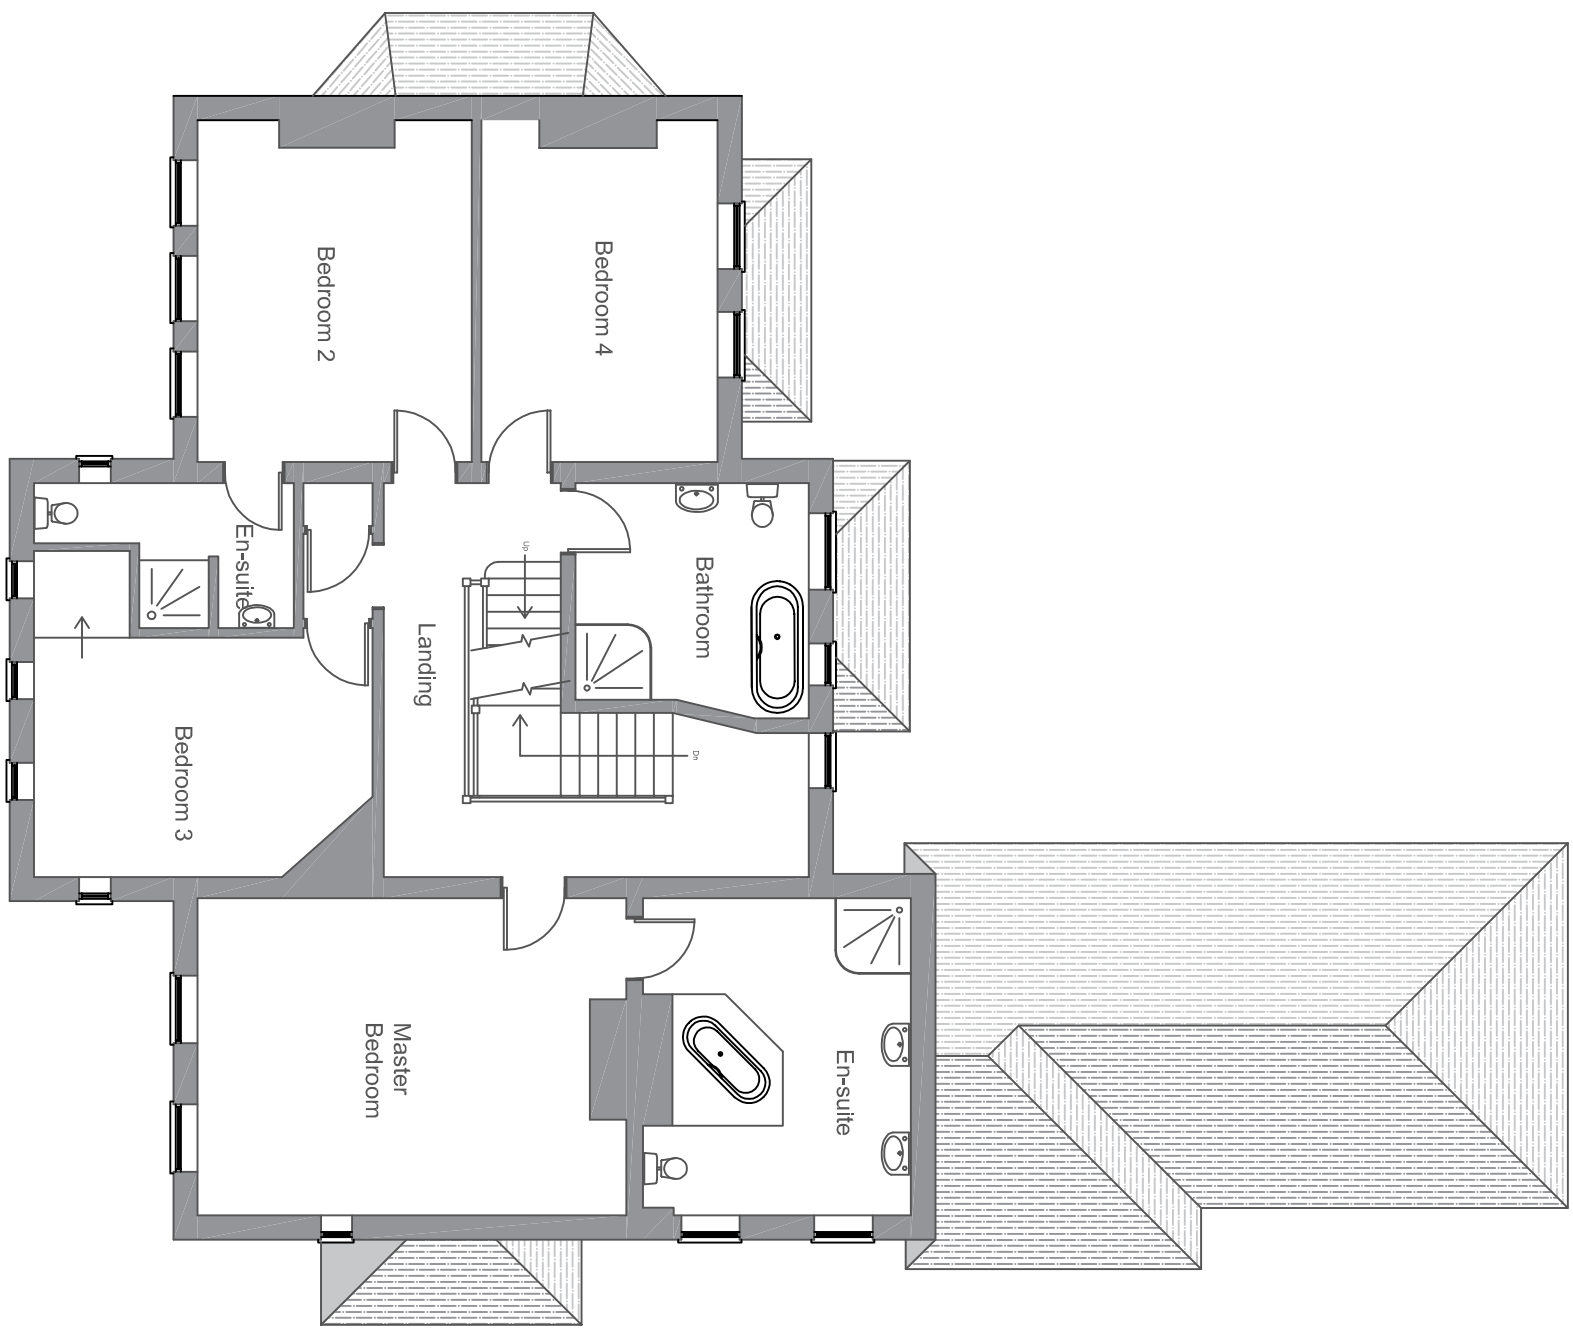
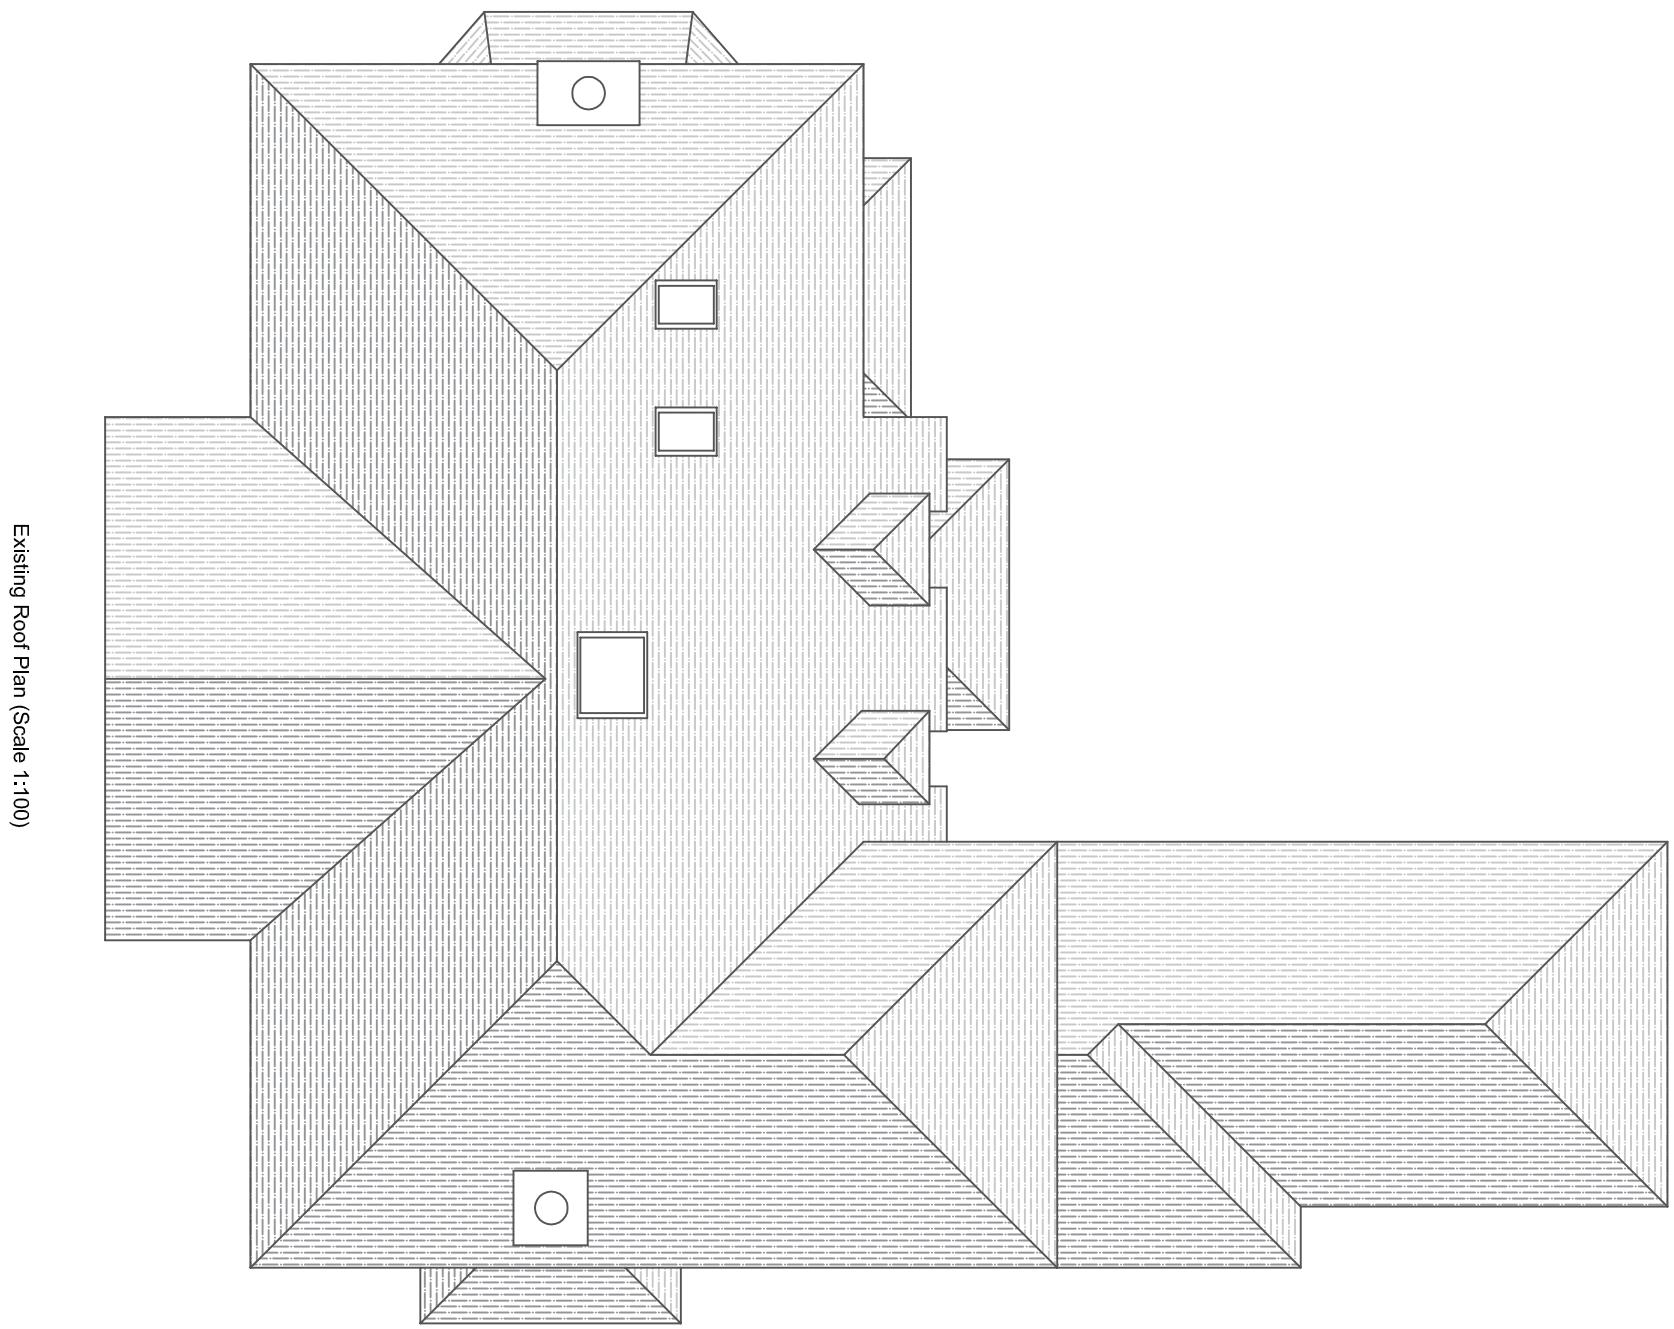


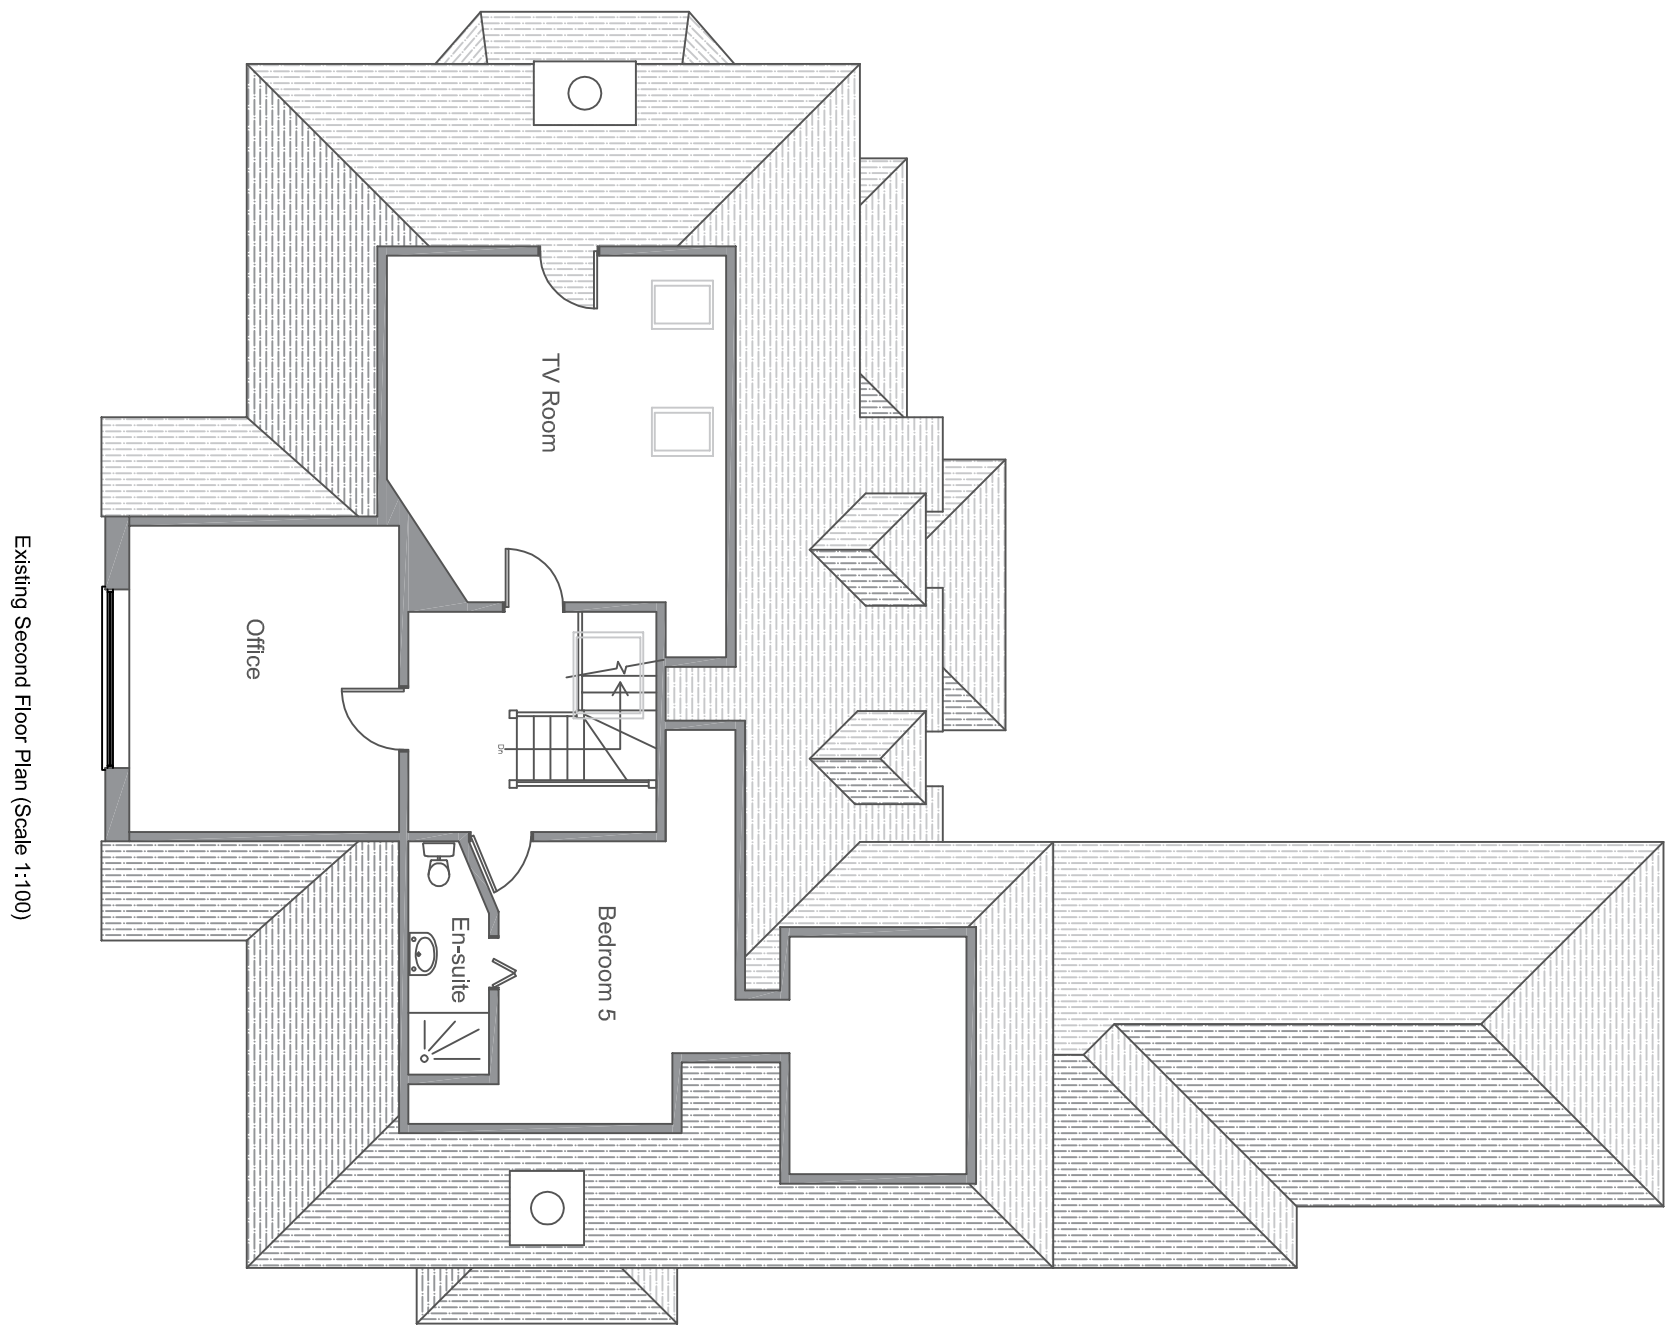

revisions			
project			
Proposed side extension to kitchen and internal alterations			
title			
Existing Layouts			
scale:	date:	revision:	
As Noted @ A1	December 2019		
drawing number			
2019.263.01			

address

Asfield
South Strand
Southampton
SO16 1PN

Little Acorns, Haggers Lane, Southampton,
West Sussex, PO20 2AZ, PO20 2AA
Tel: 01703 594400
Email: info@downsview-associates.co.uk

DOWNSVIEW ASSOCIATES
Chartered Surveyors

RICS