


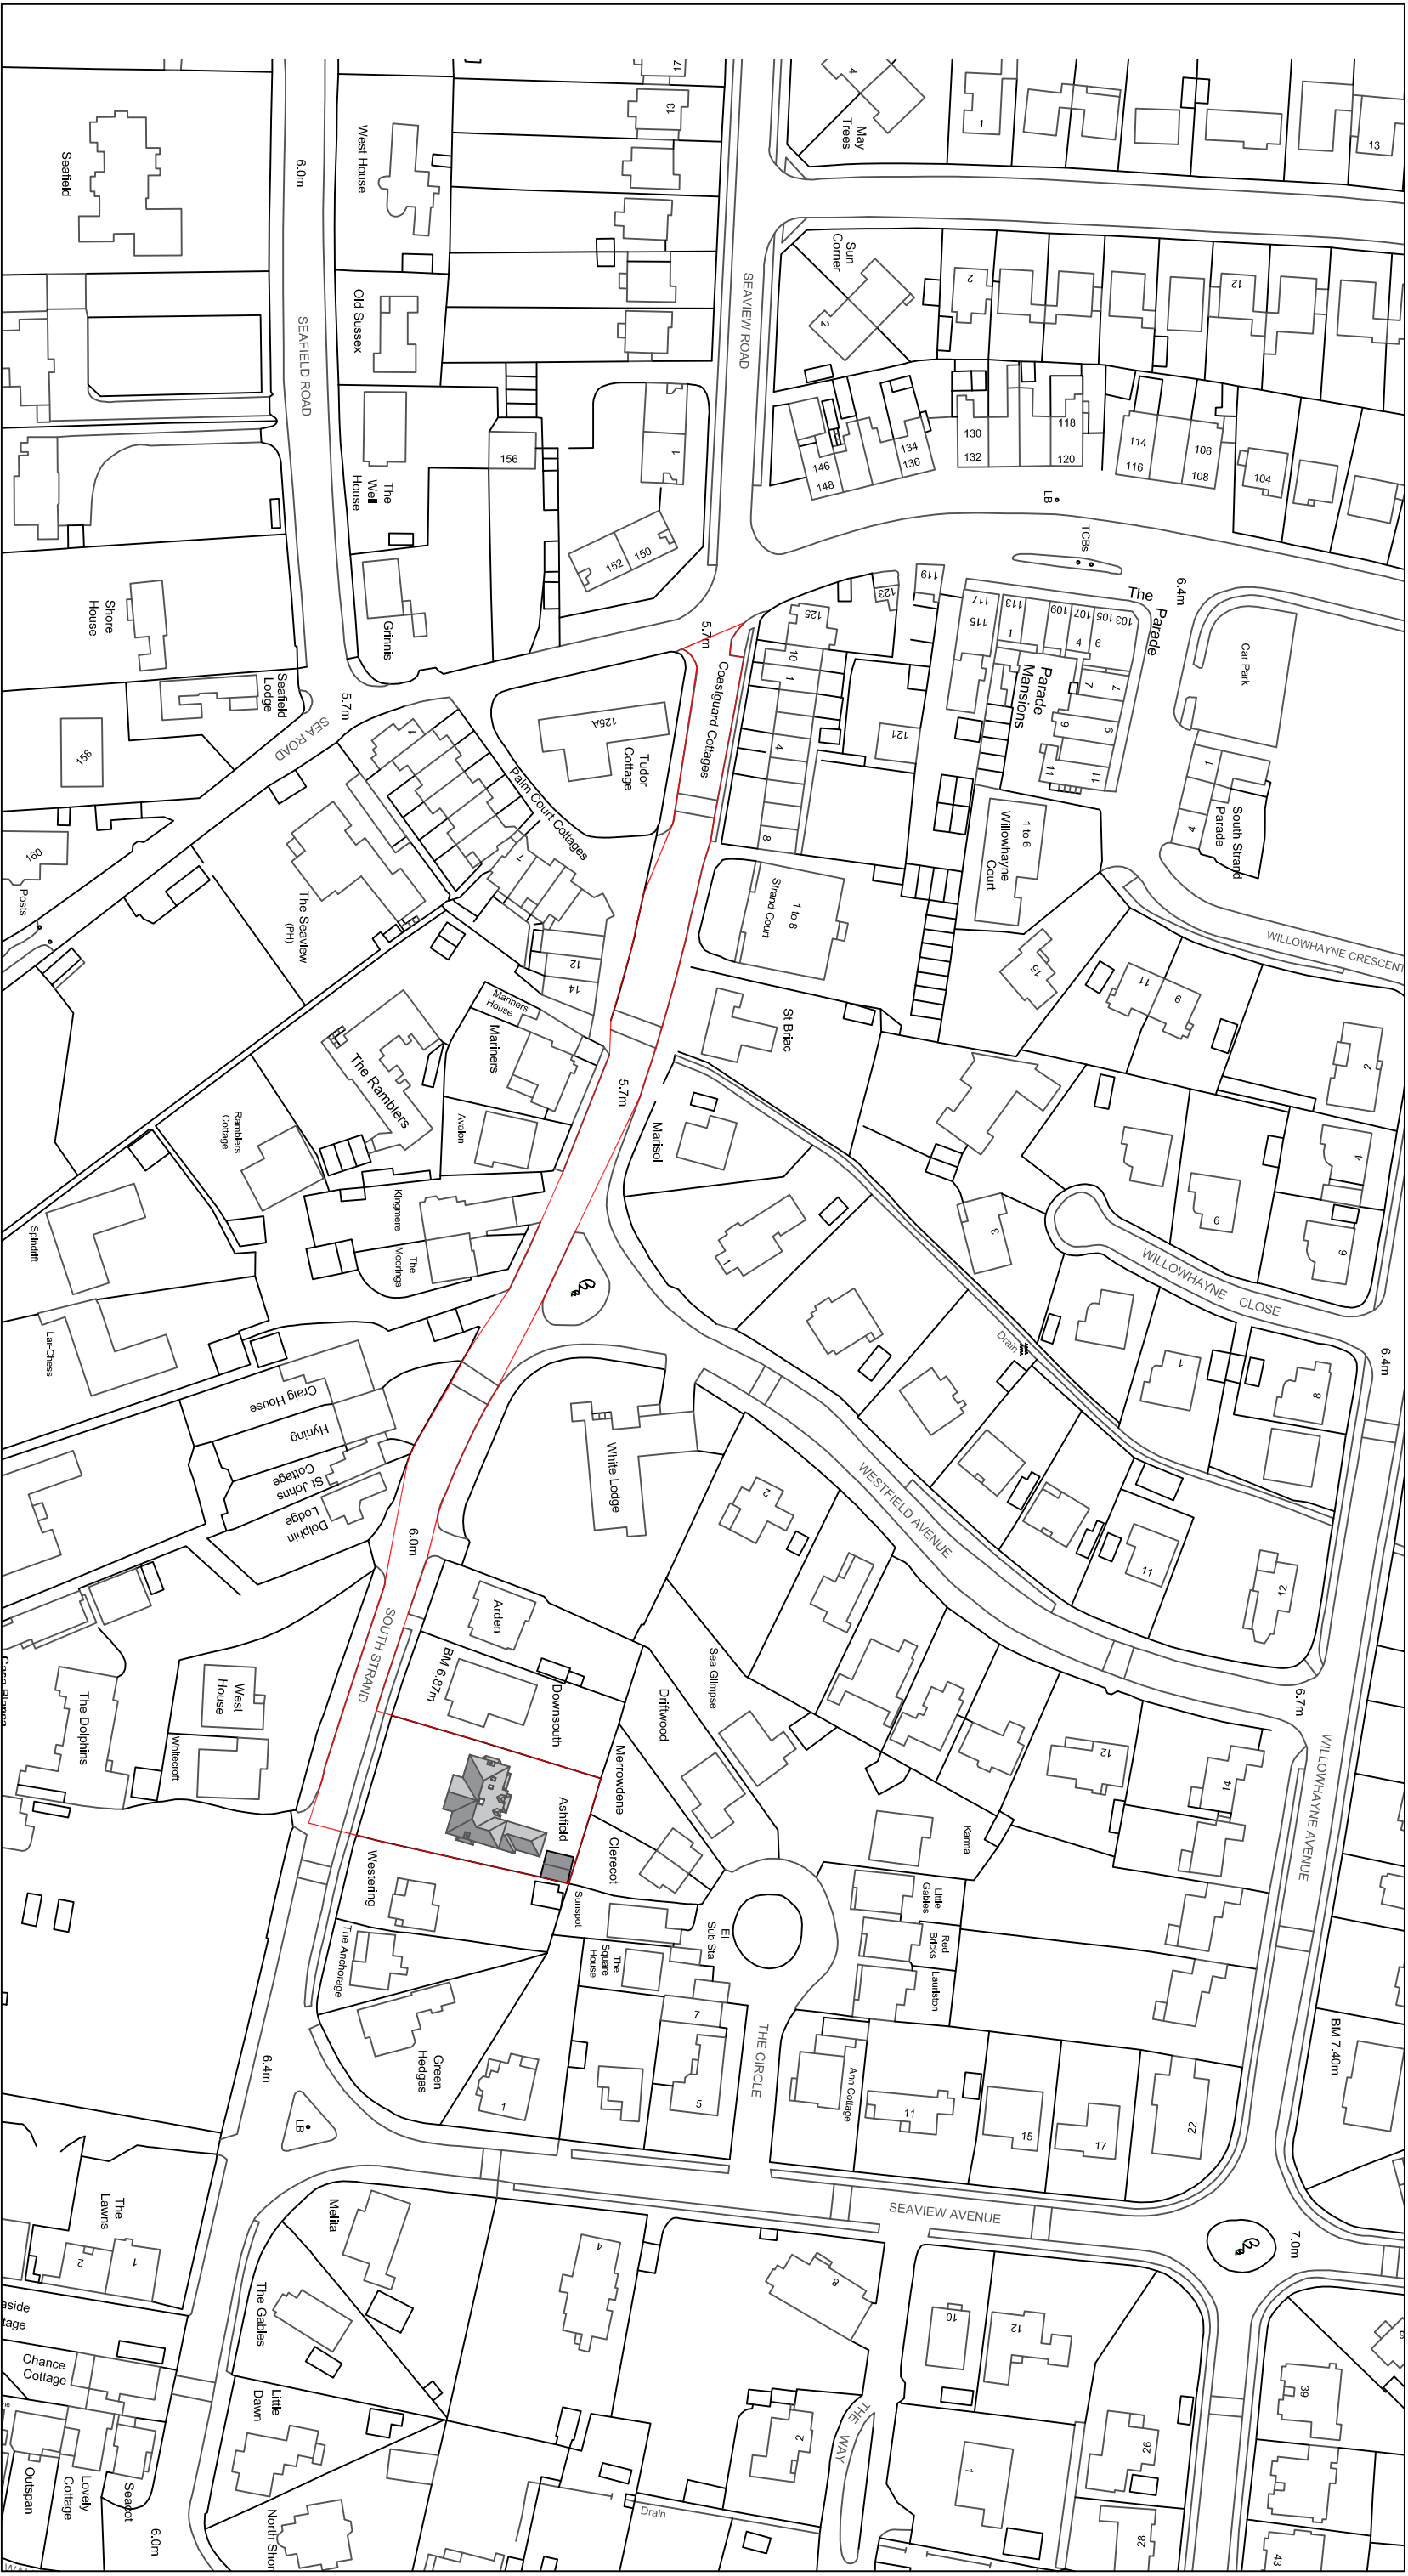

Revision:			
address		Ashfield, South Strand, East Preston, BN16 1PN	
project		Proposed Extension	
title		Existing Location Plan	
scale	date	dwg no.	revision
1:1250 on A3	Jan 2020	2019.263.05	

Little Acorns
Hampers Lane
Storrington
West Sussex
RH20 3HZ

Tel: 01903 746367
Mob: 07525 844965

Email:
mail@downsview-surveys.co.uk

Downsview

ASSOCIATES

Chartered Surveyors

