


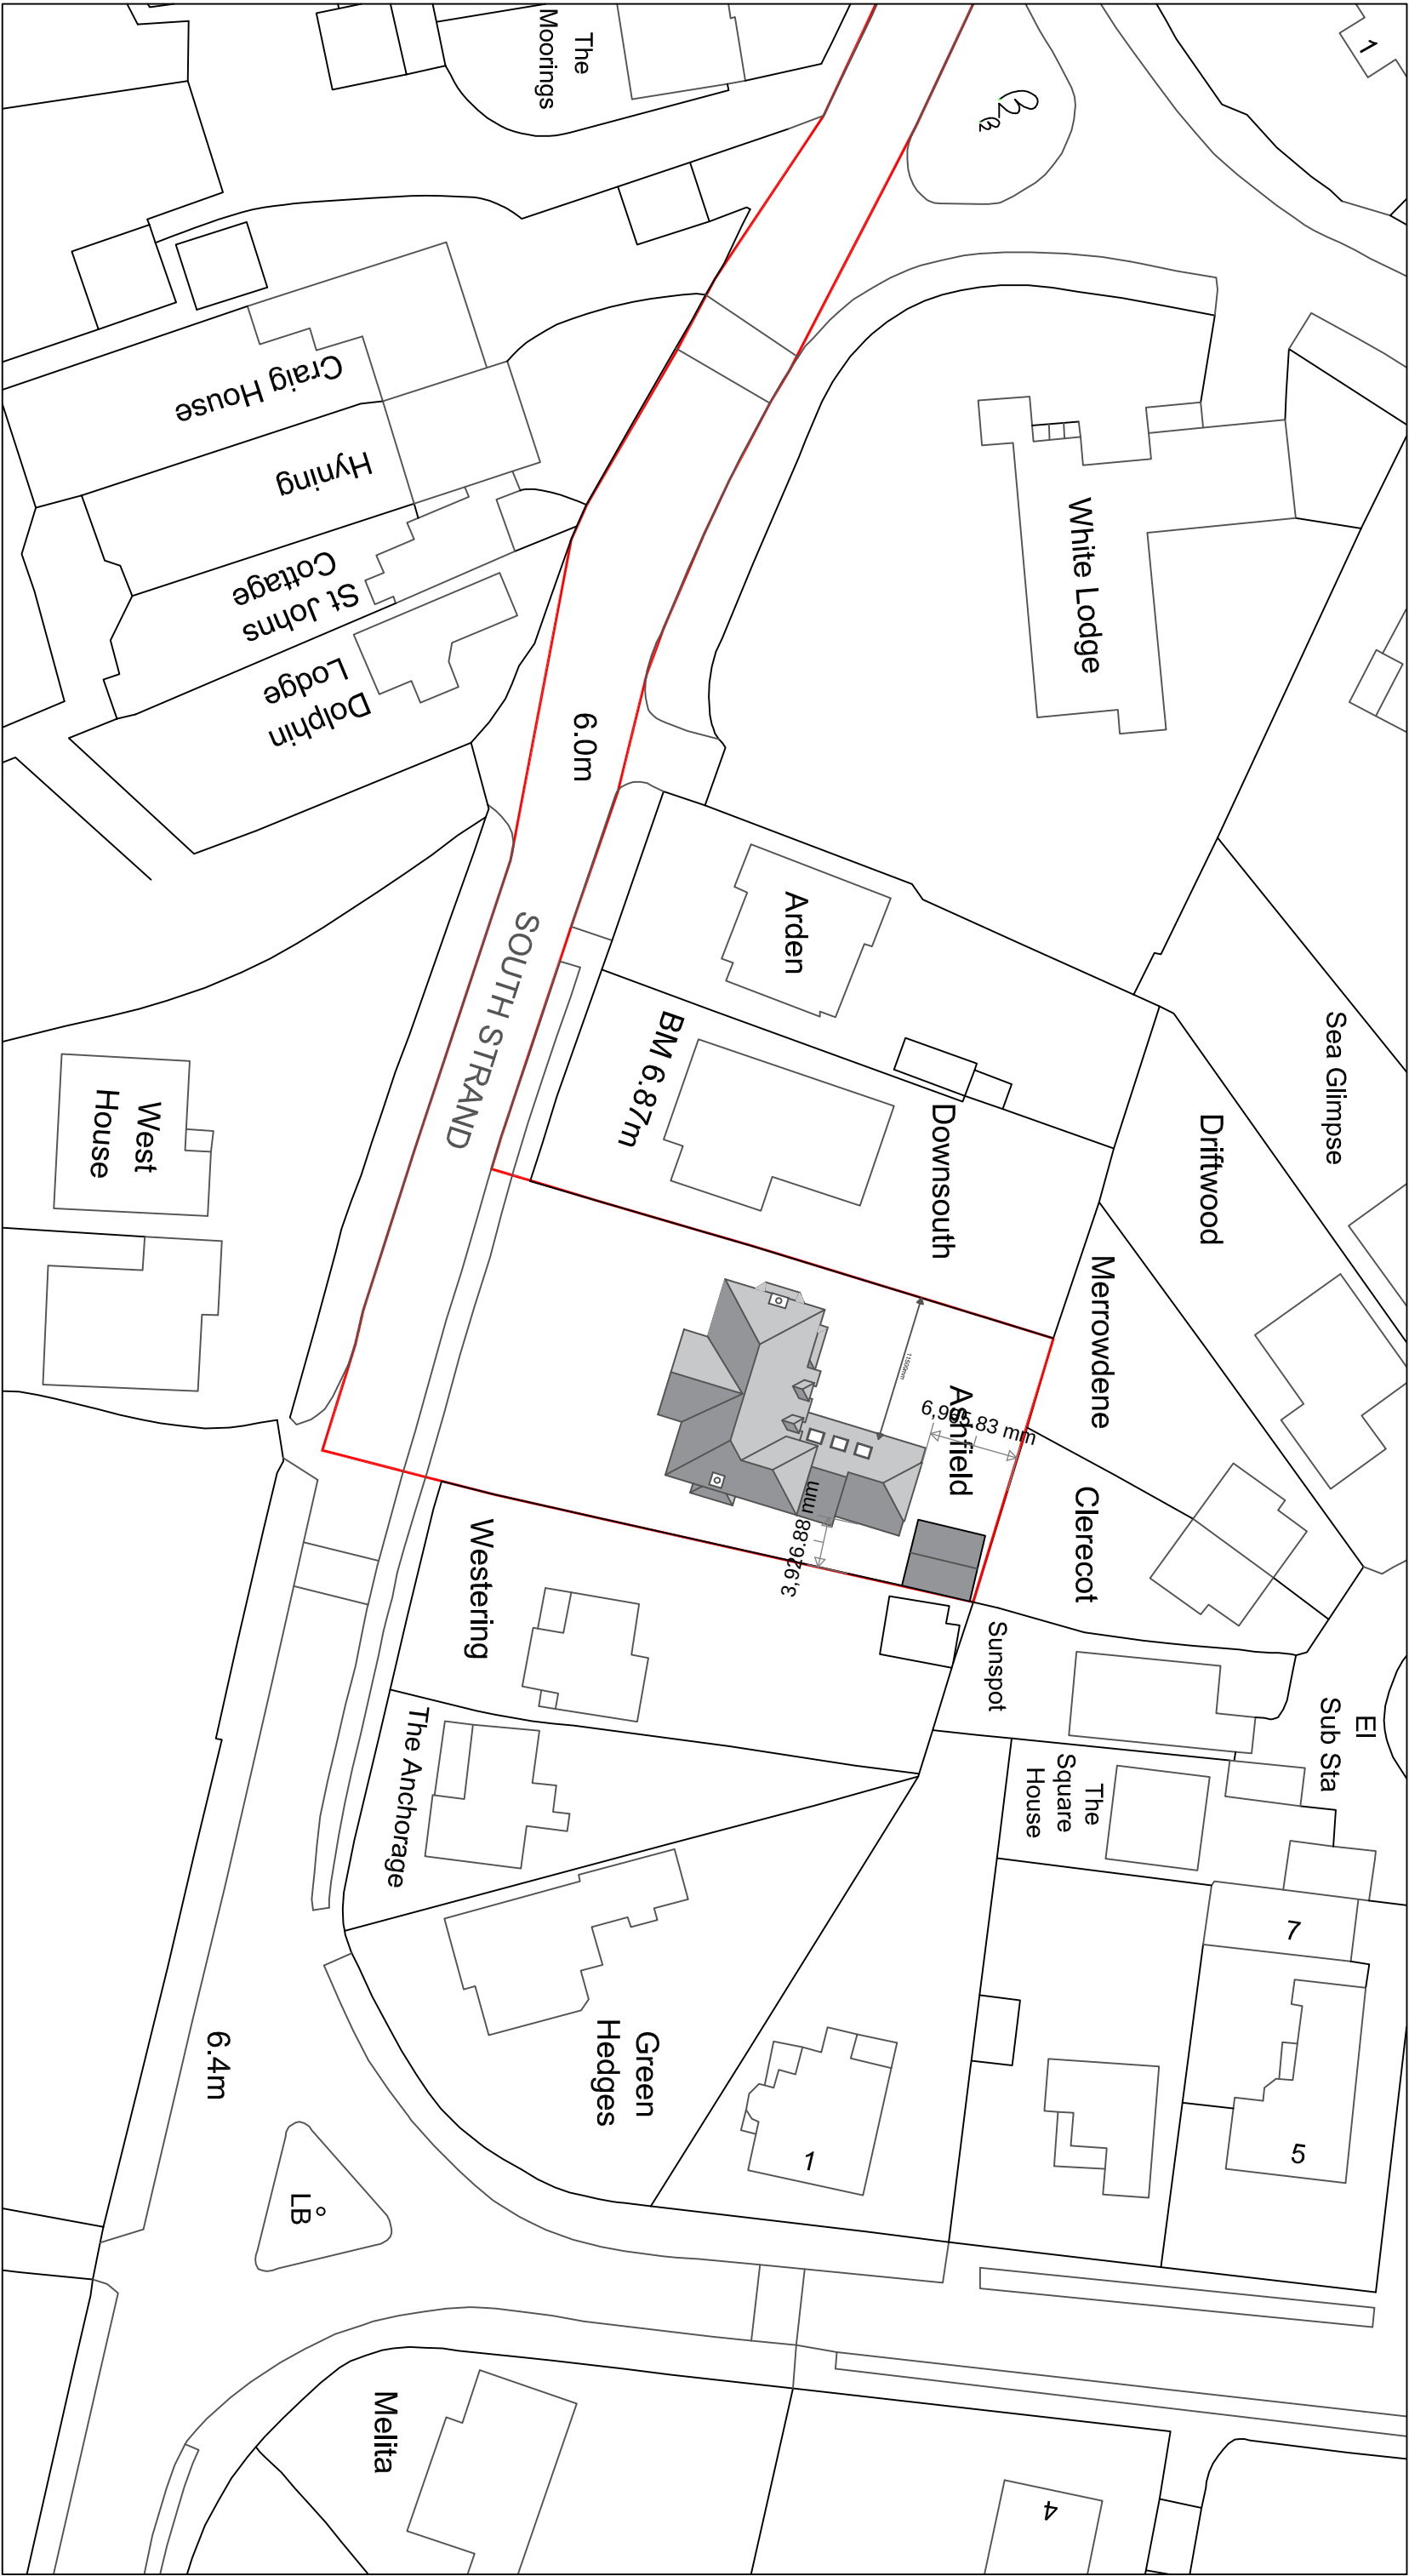

Revision: A		Jan 20	Boundary distance added	
address		Ashfield, South Strand, East Preston, BN16 1PN		
project		Proposed Extension		
title		Proposed Block Plan		
scale	date	dwg no.	revision	
1:500 on A3	Jan 2020	2019.263.06	A	

Little Acorns

Hampers Lane

Storrington

West Sussex

RH20 3HZ

Tel: 01903 746367

Mob: 07525 644965

Email: mail@downsview-surveyors.co.uk

Downsview

Associates

Chartered Surveyors