



Stanfords Planning Map Data

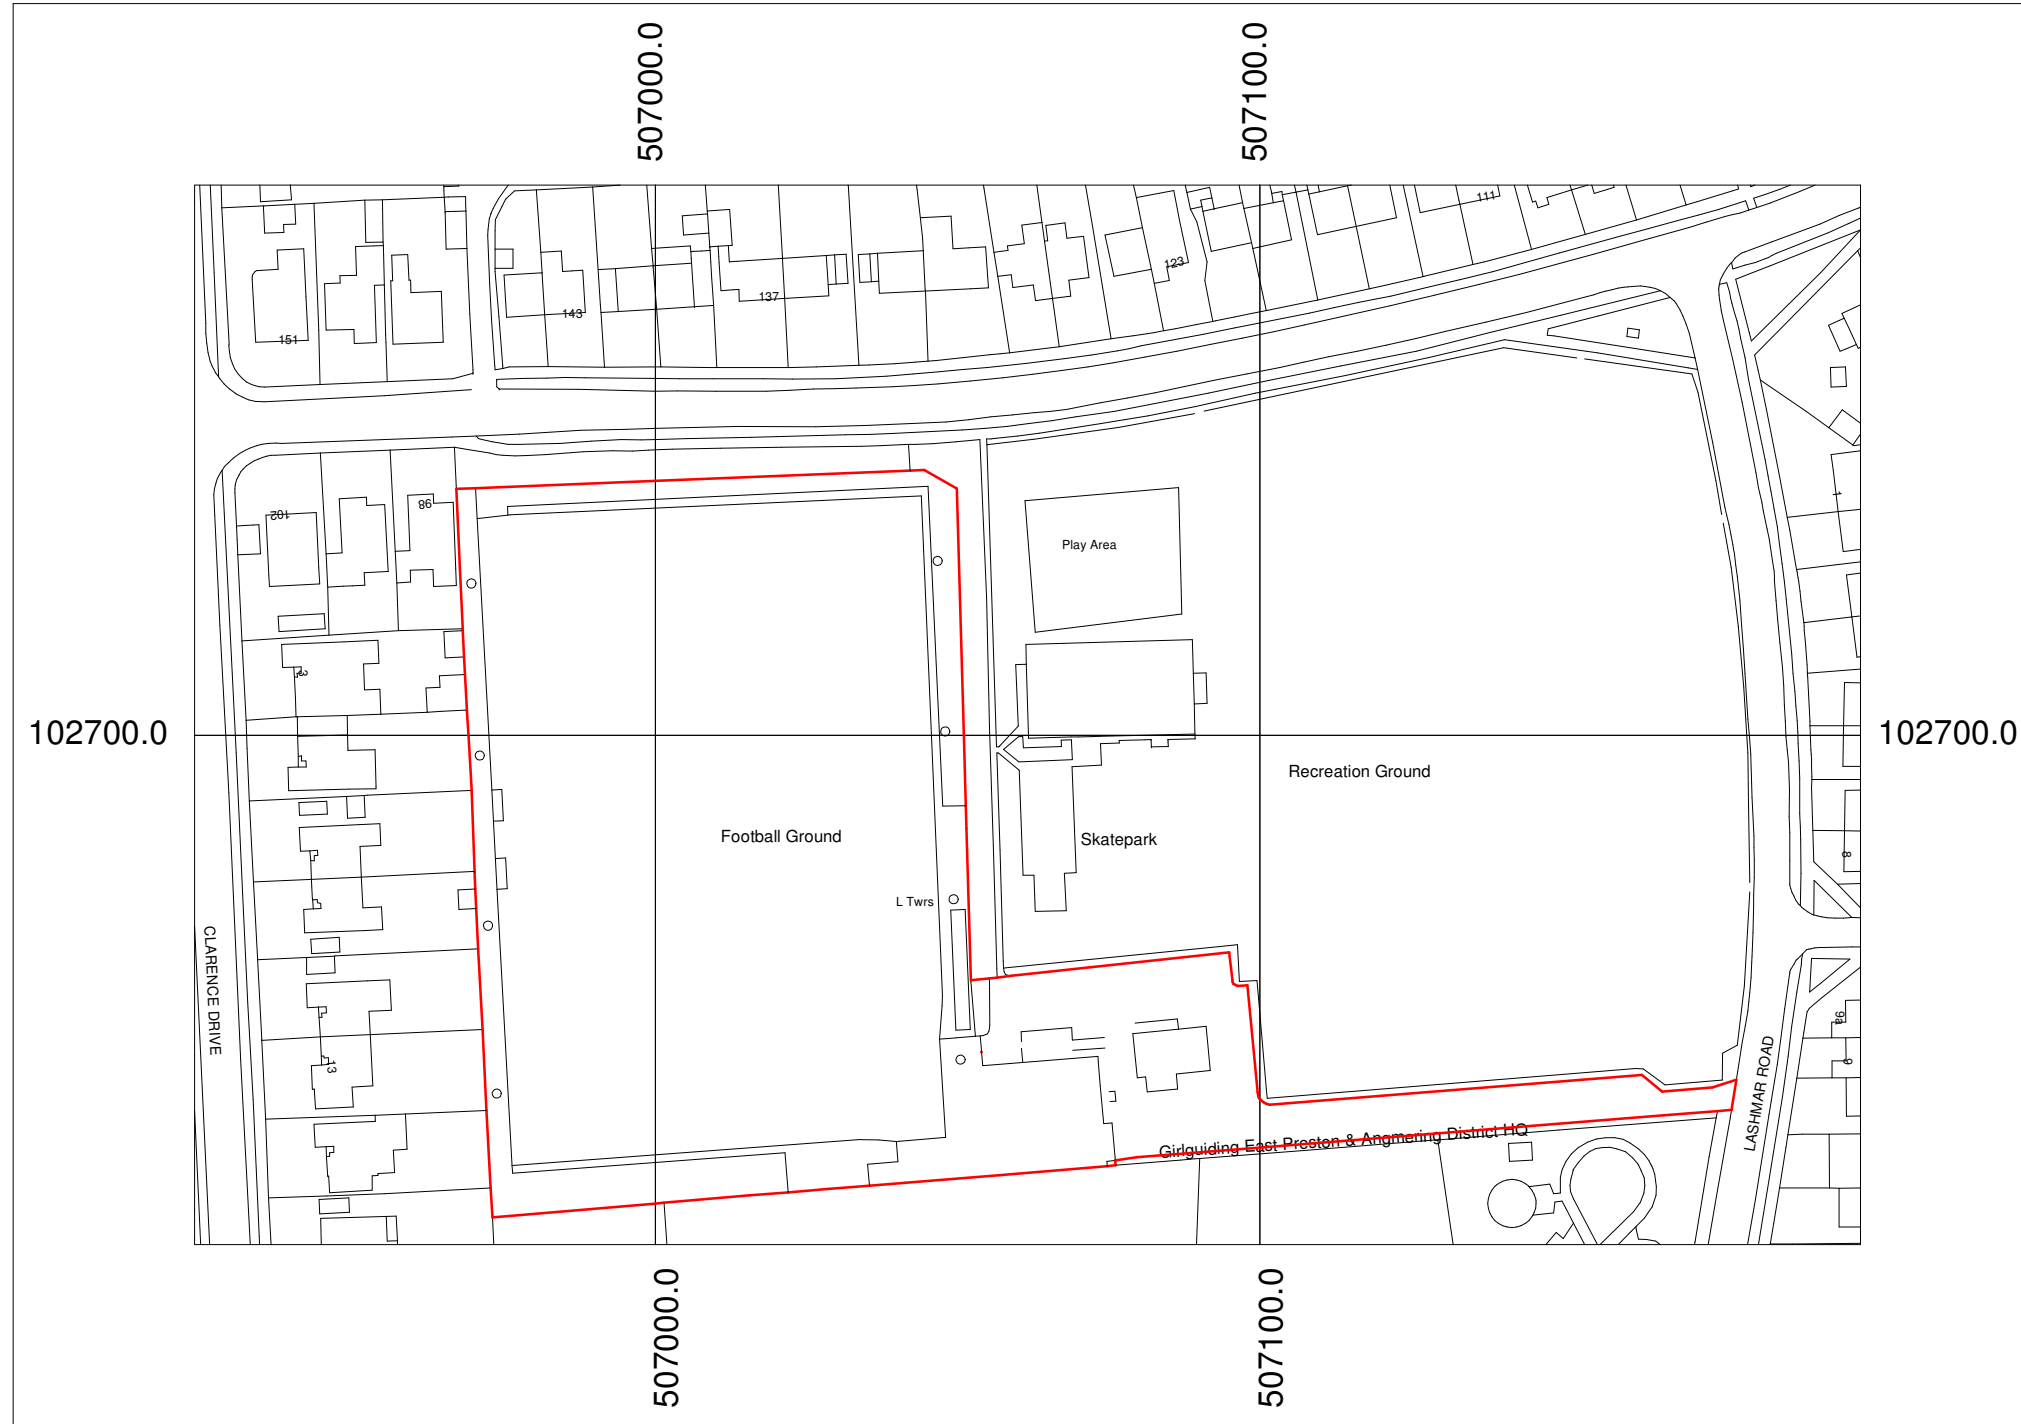

LOCATION PLAN 1:1250

Production Date: 14 February 2025
Top Left: 506923.806 102791.002 Bottom Right: 507199.347 102615.825
© Crown copyright and database rights 2025 Ordnance Survey OS100035409.
Reproduction in whole or in part is prohibited without the permission of Ordnance Survey

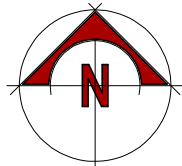

A	APR 25	RED LINE TO HIGHWAY	
Rev	Date	Details	Ref
PROJECT: Replacement floodlights at East Preston FC The Lashmar Clarence Road East Preston, BN16 1ES			
LOCATION PLAN			
CLIENT: East Preston Football Club			
SCALE: 1:1250 @ A3		DRAWING NO: 2025/EPFC/01A	
DATE: FEB 2025	DRAWN: m. bissex		
GrassRoots Power Community Interest Company Rumwell Hall Wellington Road Taunton Somerset TA4 1EL Tel: 01823 462558			
 planning@grassrootspower.org.uk			

