




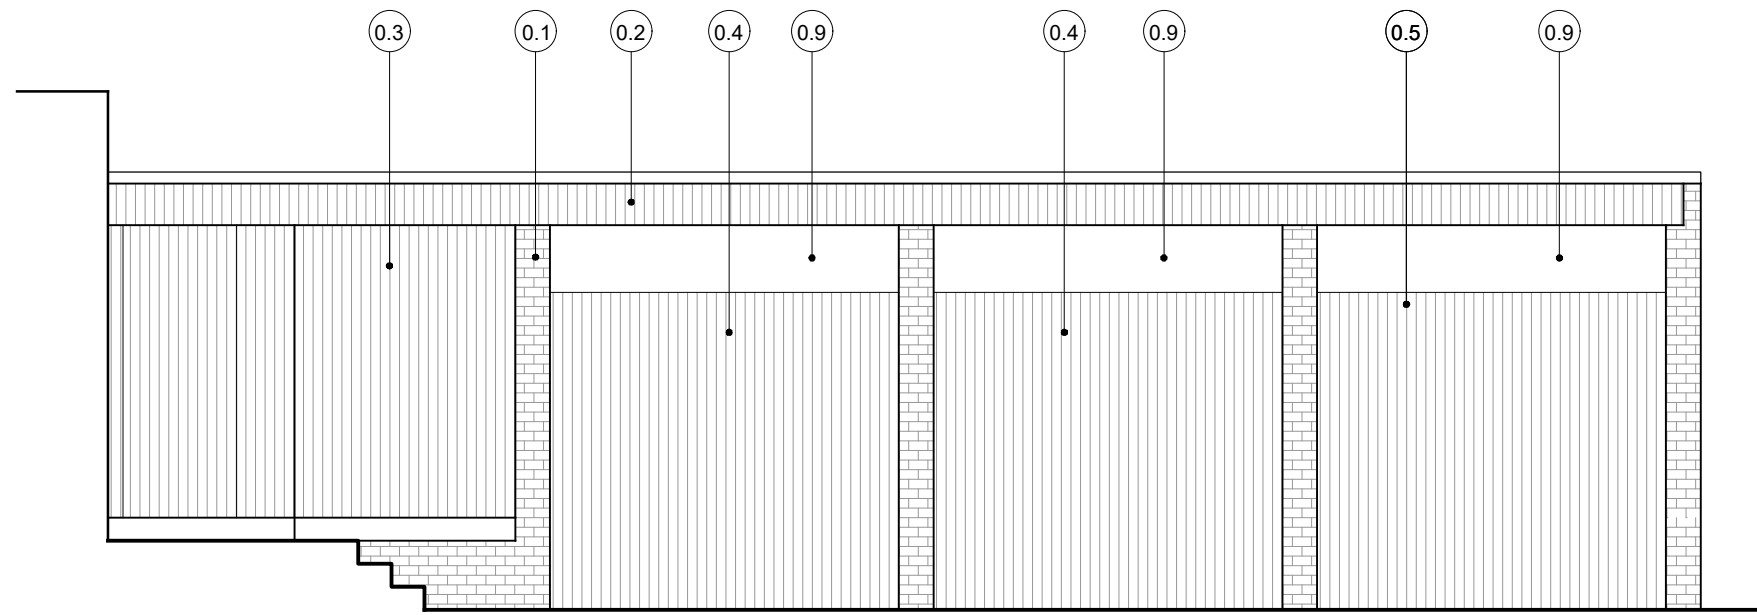


EXISTING ELEVATION 01

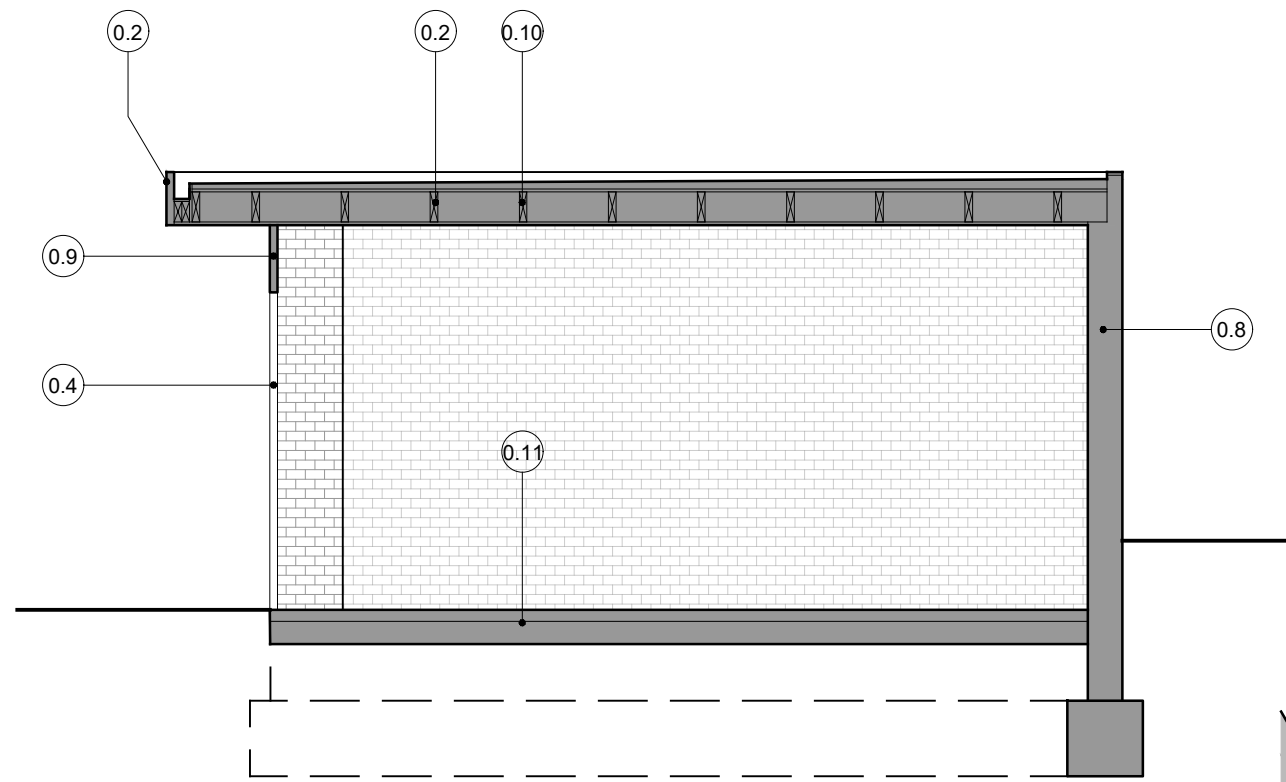


SECTION 01

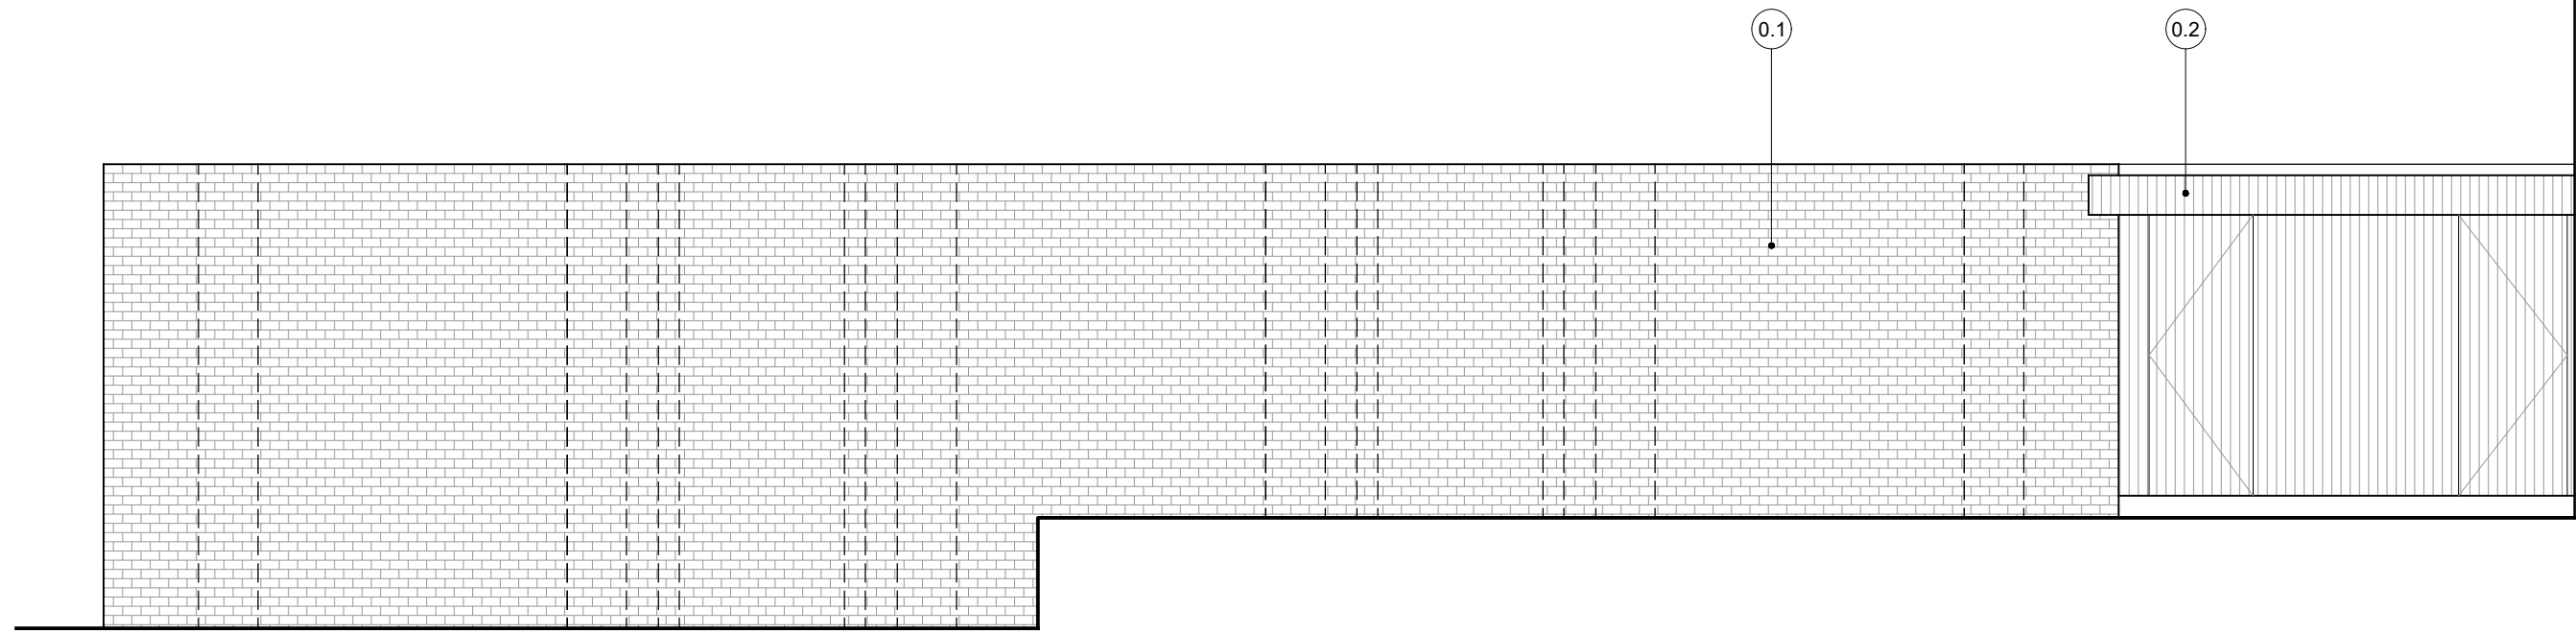


EXISTING ELEVATION 02

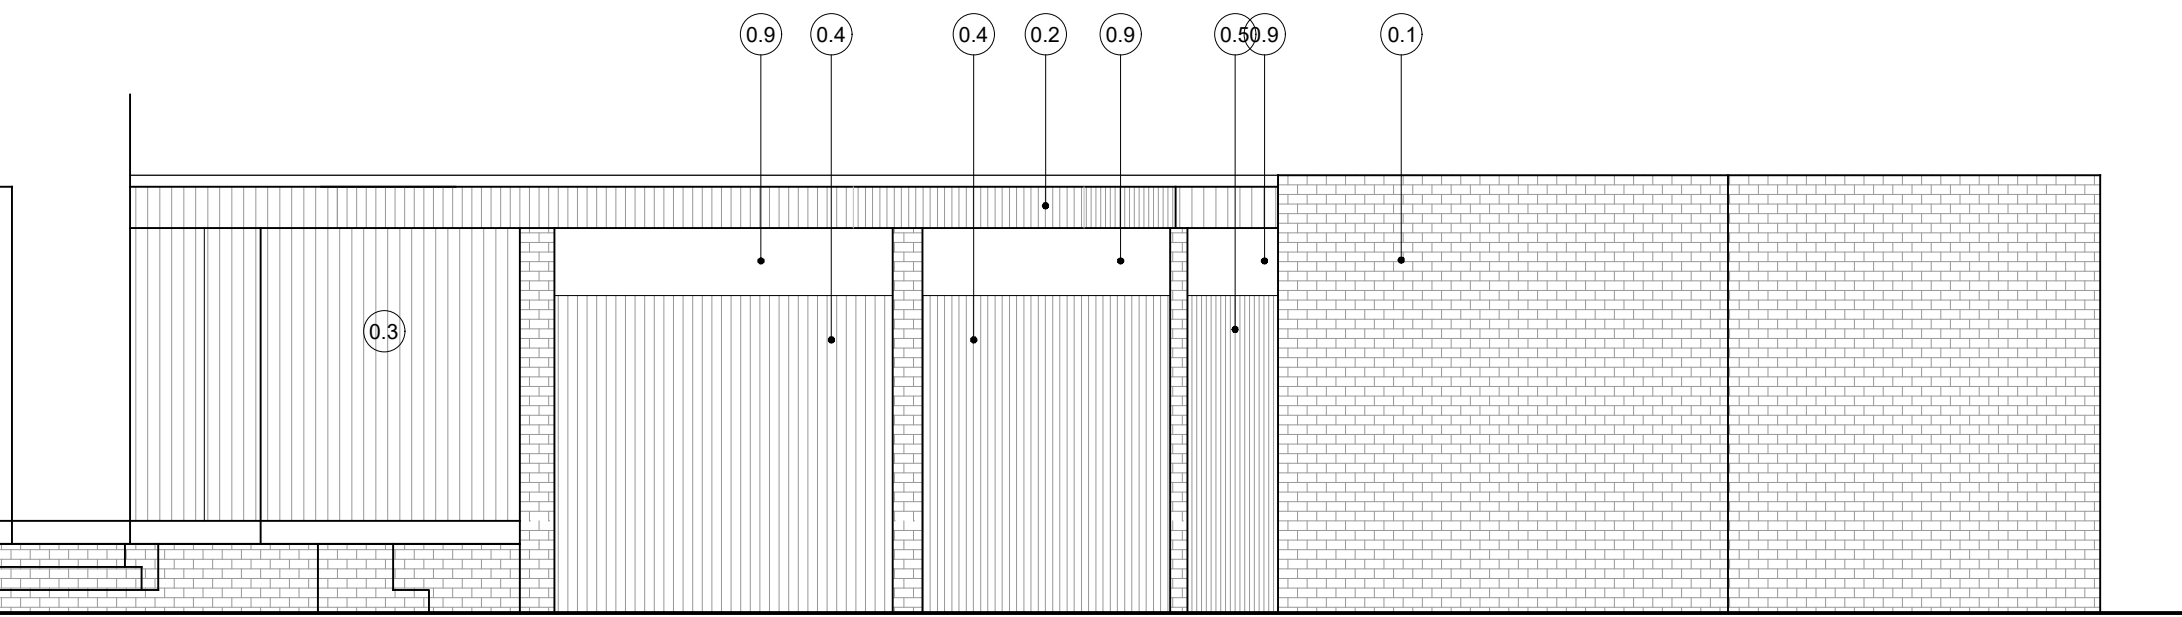

EXISTING ELEVATION 03

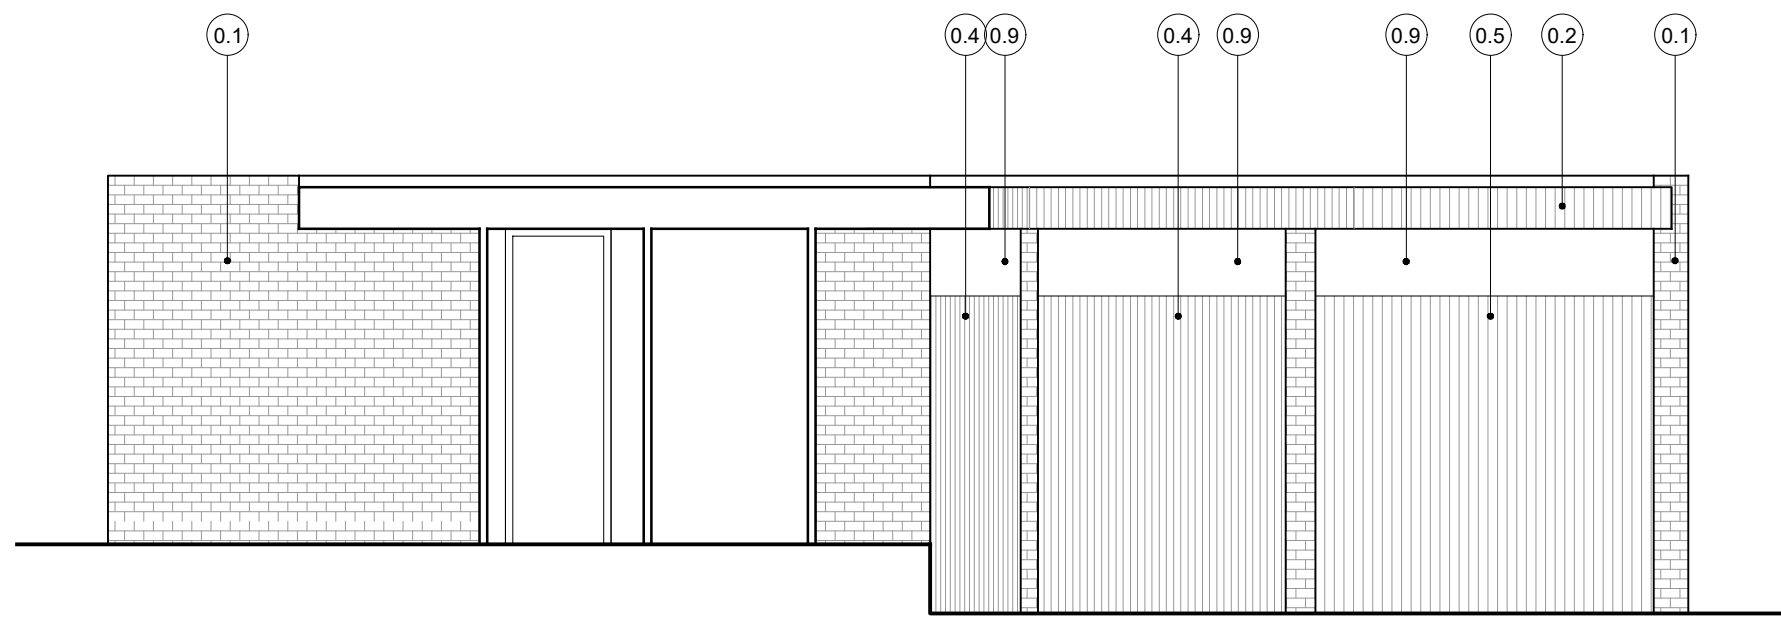

EXISTING ELEVATION 04

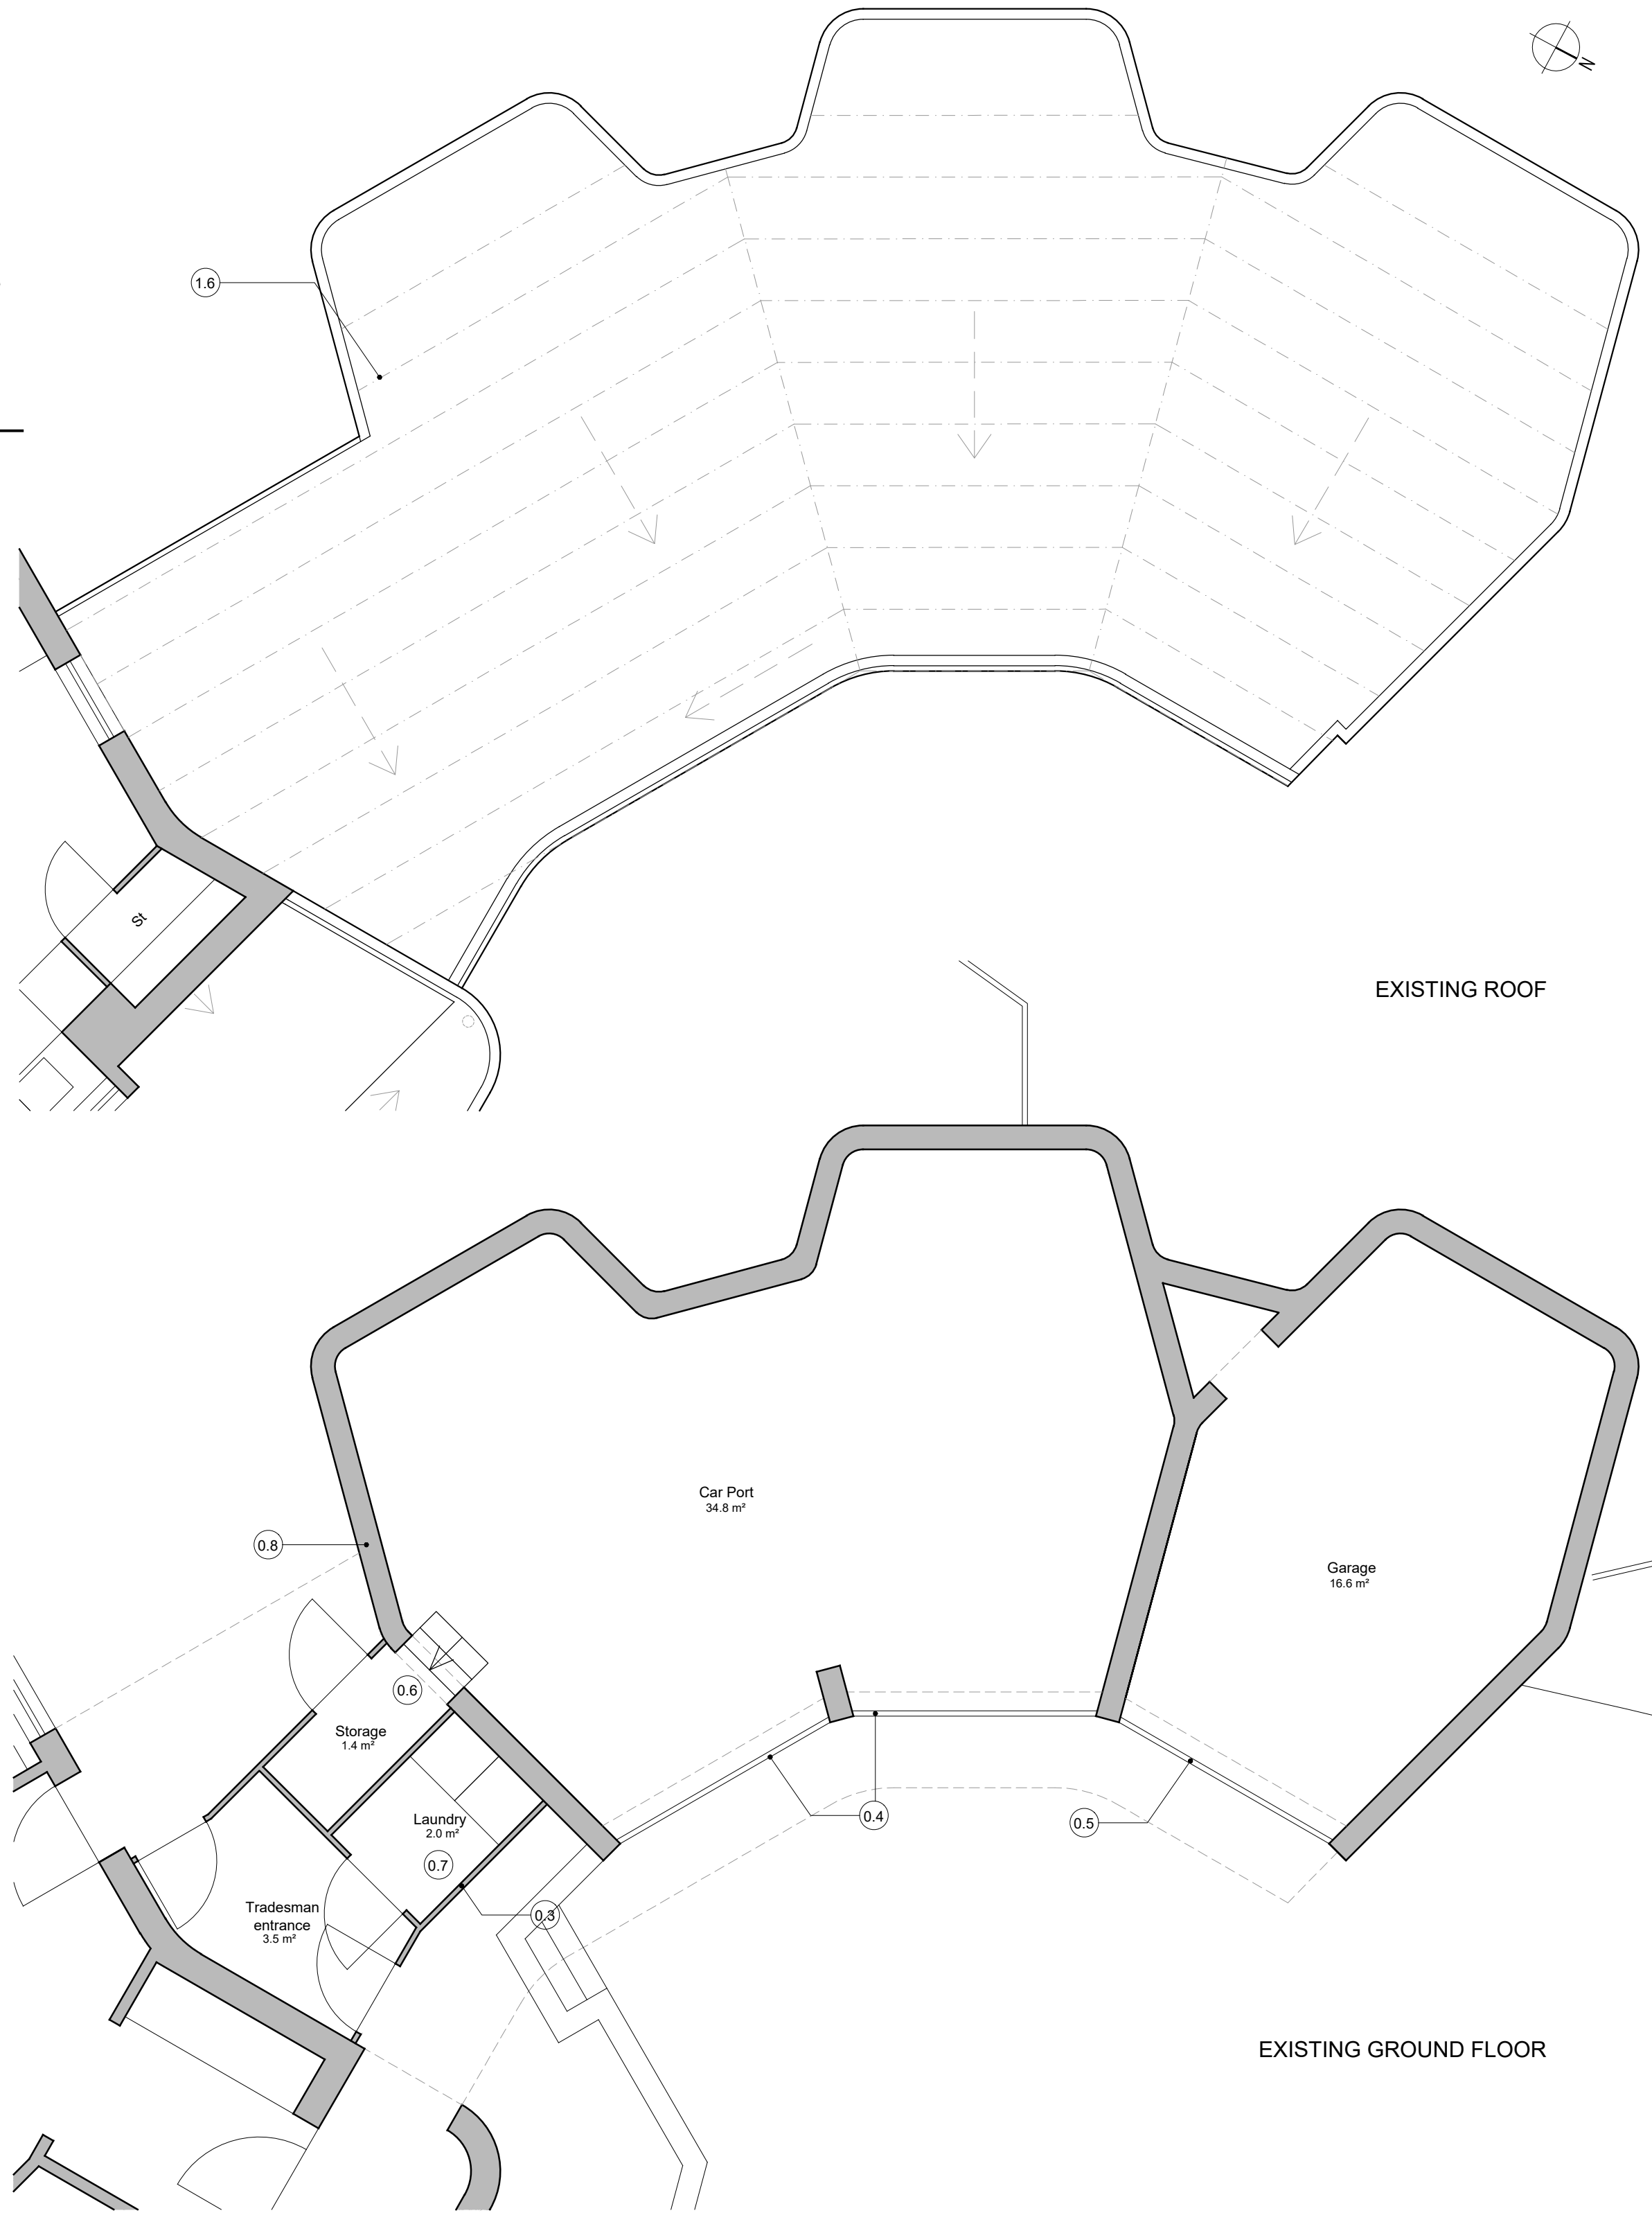

EXISTING GROUND FLOOR



- EXISTING ELEMENTS**
- 0.1 Existing dark grey facing brick walls to be retained
  - 0.2 White strip fascia to be retained
  - 0.3 White strip cladding to be retained
  - 0.4 Existing, non-original, car port doors.
  - 0.5 Existing original door to garage
  - 0.6 Existing, non-original, opening into car port to be retained.
  - 0.7 Existing, non-original, laundry room to be retained.
  - 0.8 Existing 9" brickwall to be retained
  - 0.9 Existing black painted fascias above car port and garage doors to remain
  - 0.10 Existing timber joists to be retained.
  - 0.11 Existing ground slab and screed to be retained.

This drawing and design is for use solely in connection with the project described below. The drawing and design is the copyright of Avanti Architects Ltd, and must not be re-issued, loaned or copied without written consent. All dimensions and setting out to be checked on site before construction. This drawing is to be read in conjunction with all other information relevant to the project. Any apparent discrepancy is to be brought to the attention of Avanti Architects Ltd. **Do not scale from this drawing.**

**Notes**  
**DRAWING NOT BASED ON SURVEY INFORMATION**

1. Do not scale.
2. Contractor to Check all dimensions and report omissions and errors to Architect.
3. Works subject to planning and listed building consent. No works to commence without prior approval from heritage/planning authorities.

**Key Plan**

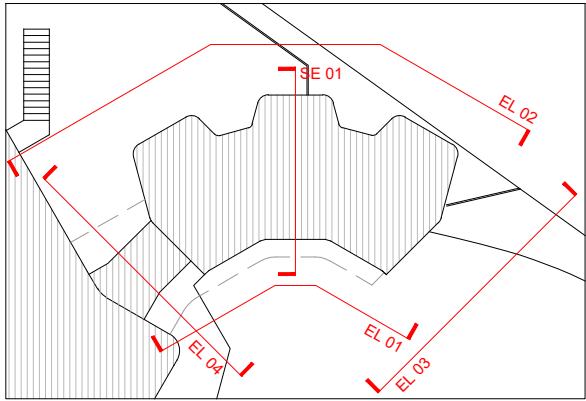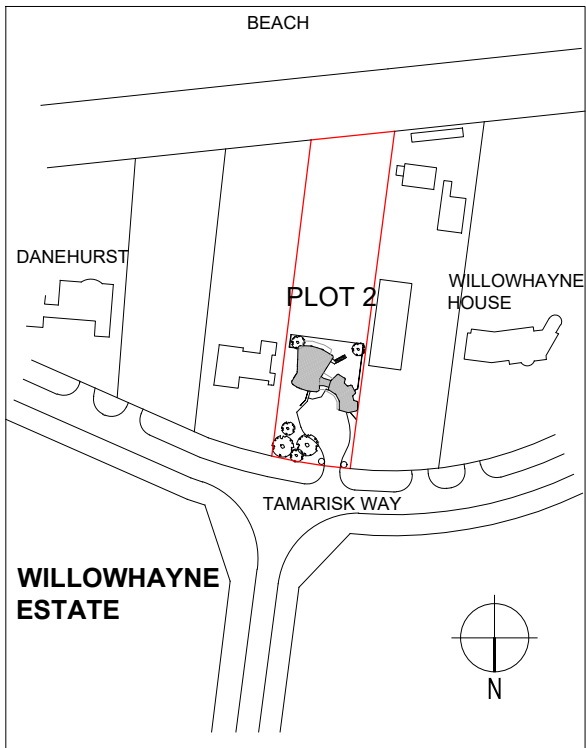

|          |             |          |         |             |                     |          |
|----------|-------------|----------|---------|-------------|---------------------|----------|
| Revision | Date Issued | Drawn by | Checked | Description | Issued for Planning |          |
|          |             |          |         |             | C                   | 16/07/19 |
|          |             |          |         |             | IMA                 | FL       |
|          |             |          |         |             | FL                  |          |
| Revision | Date Issued | Drawn by | Checked | Description | Issued for Comments |          |
|          |             |          |         |             | B                   | 16/07/19 |
|          |             |          |         |             | IMA                 | FL       |
|          |             |          |         |             | FL                  |          |
| Revision | Date Issued | Drawn by | Checked | Description | Issued for Comments |          |
|          |             |          |         |             | A                   | 16/07/19 |
|          |             |          |         |             | IMA                 | FL       |
|          |             |          |         |             | FL                  |          |

|          |            |                  |
|----------|------------|------------------|
| Scale    | Size       | Date First Issue |
| 1:50     | A1         | 02/04/2019       |
| Drawn by | Checked by |                  |
| IMA      | FL         |                  |

**Project**  
VISTA POINT VILLA

**Drawing**  
EXISTING CAR PORT  
ARRANGEMENT

**Drawing number** AA-18064-GA-50-01 **Revision** C

**Status**  
PLANNING

**AVANTI ARCHITECTS**

© Avanti Architects Ltd  
361-373 City Road  
London EC1V 1AS

www.avantiarchitects.co.uk  
+ 44 (0) 20 7278 3060  
aa@avantiarchitects.co.uk