
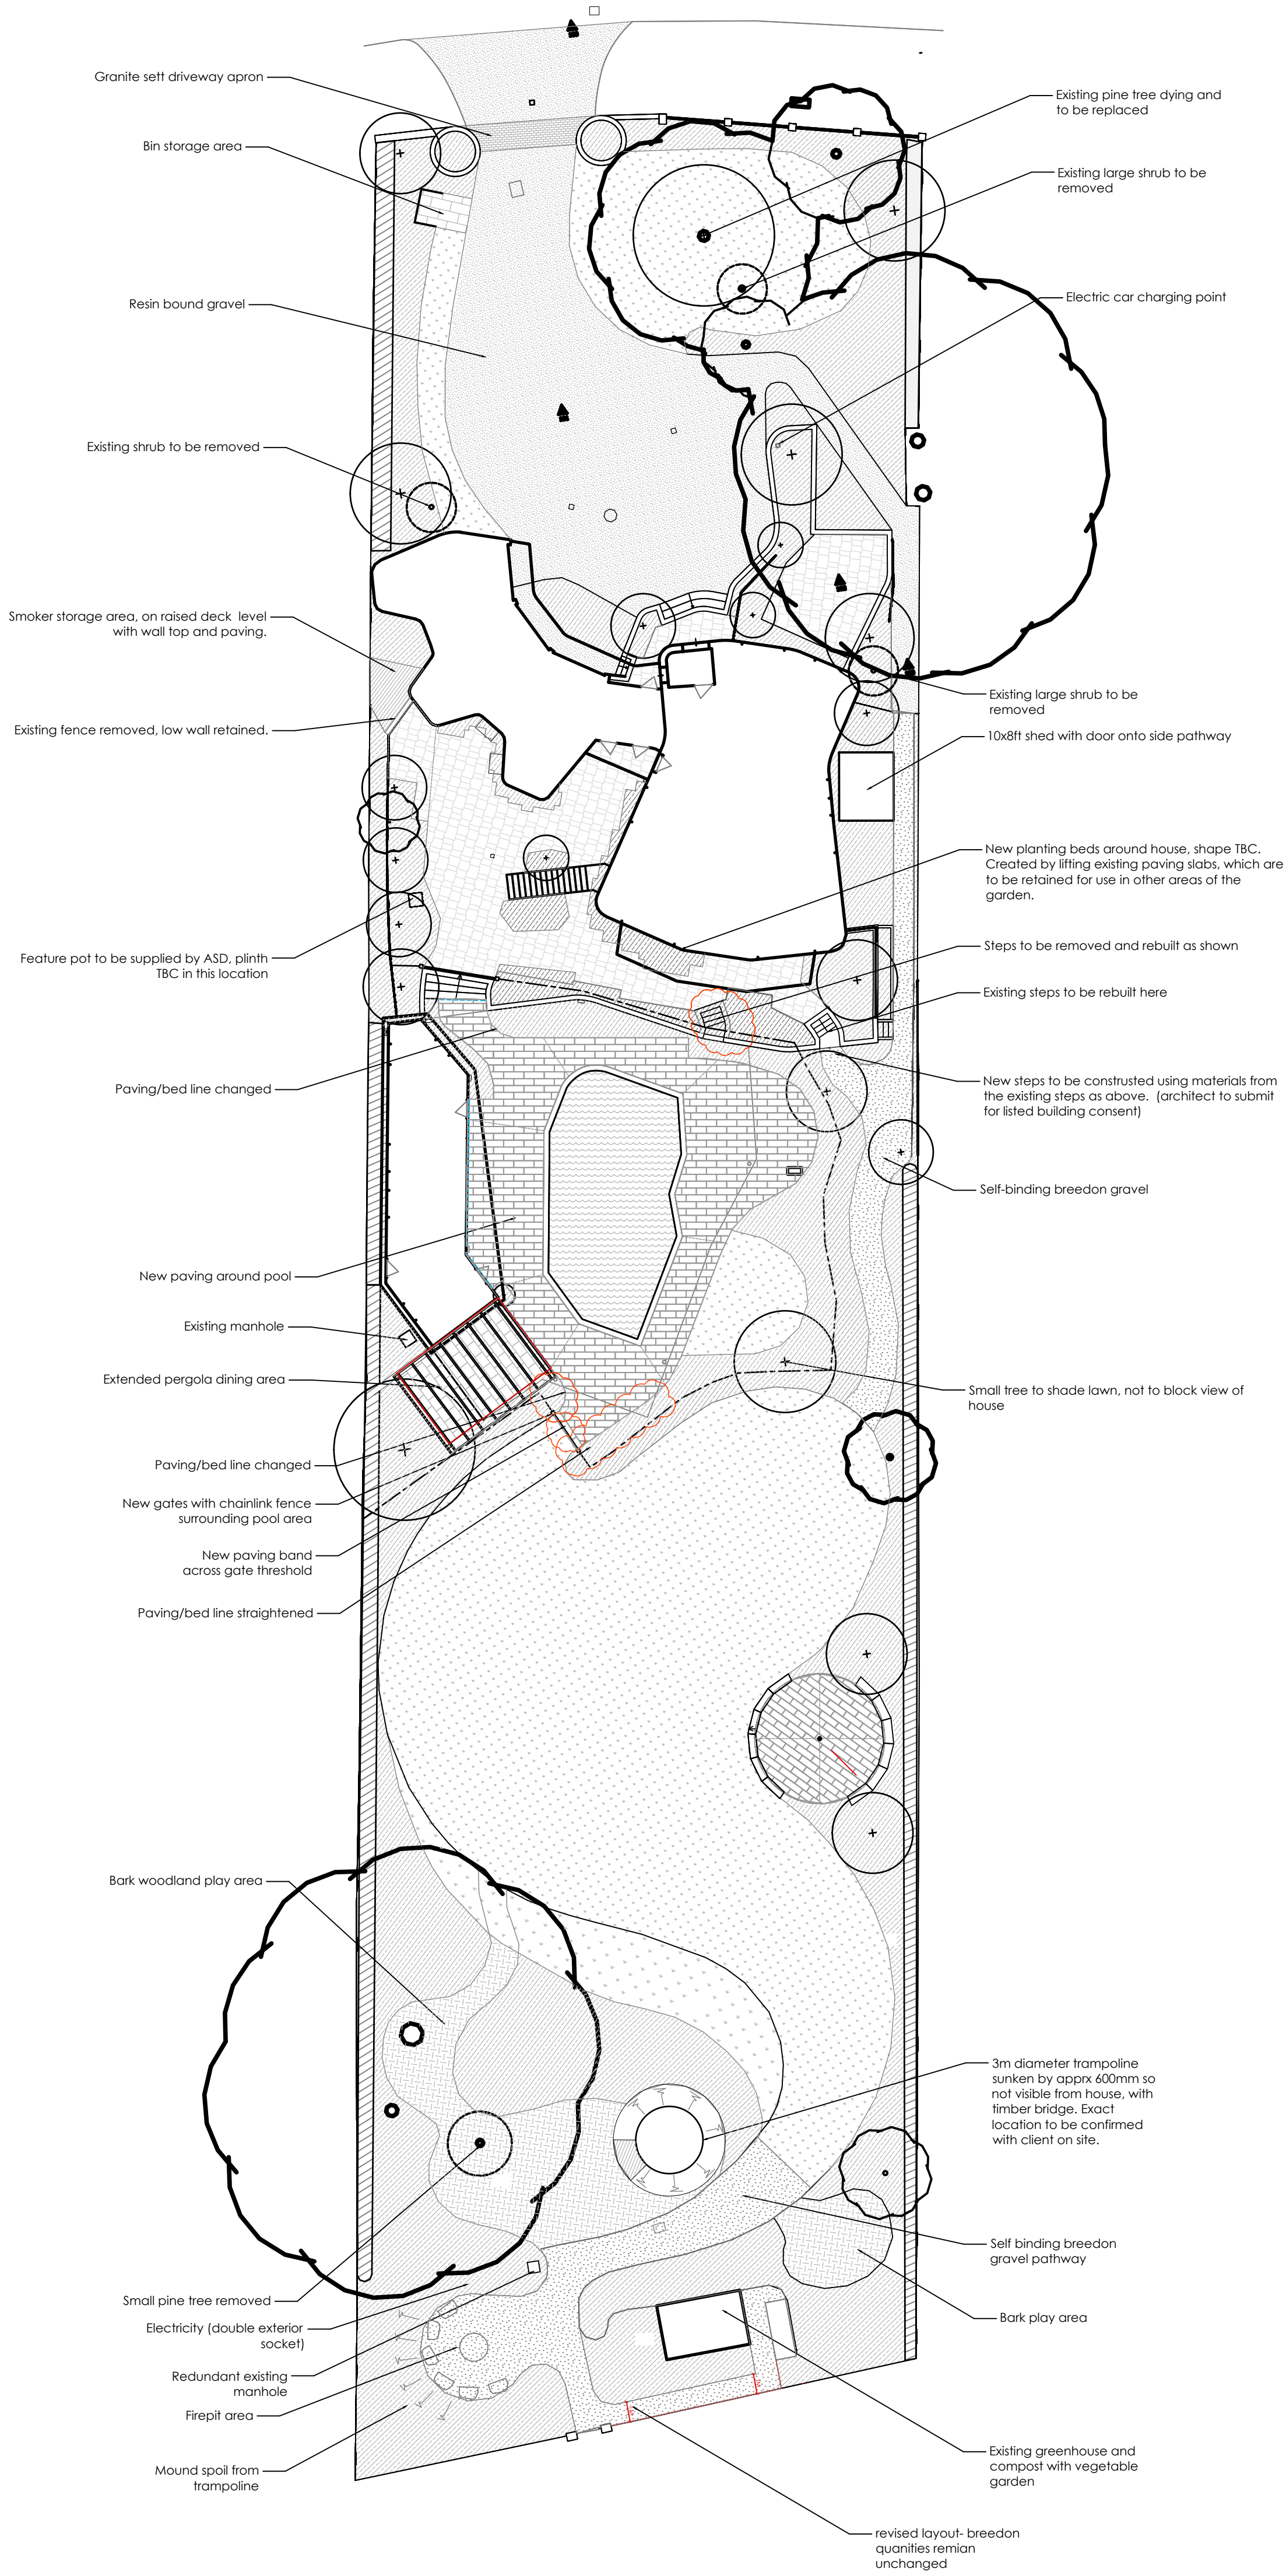


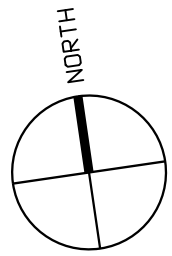


GENERAL NOTES.

This drawing remains the copyright of Andy Sturgeon Garden Design Limited. All dimensions to be checked prior to commencement of any works, and/or preparation of any shop drawings on site. Any dimensional discrepancies and alterations to be referred to the designer.

DO NOT SCALE FROM THIS DRAWING.

Key
Landscape GA

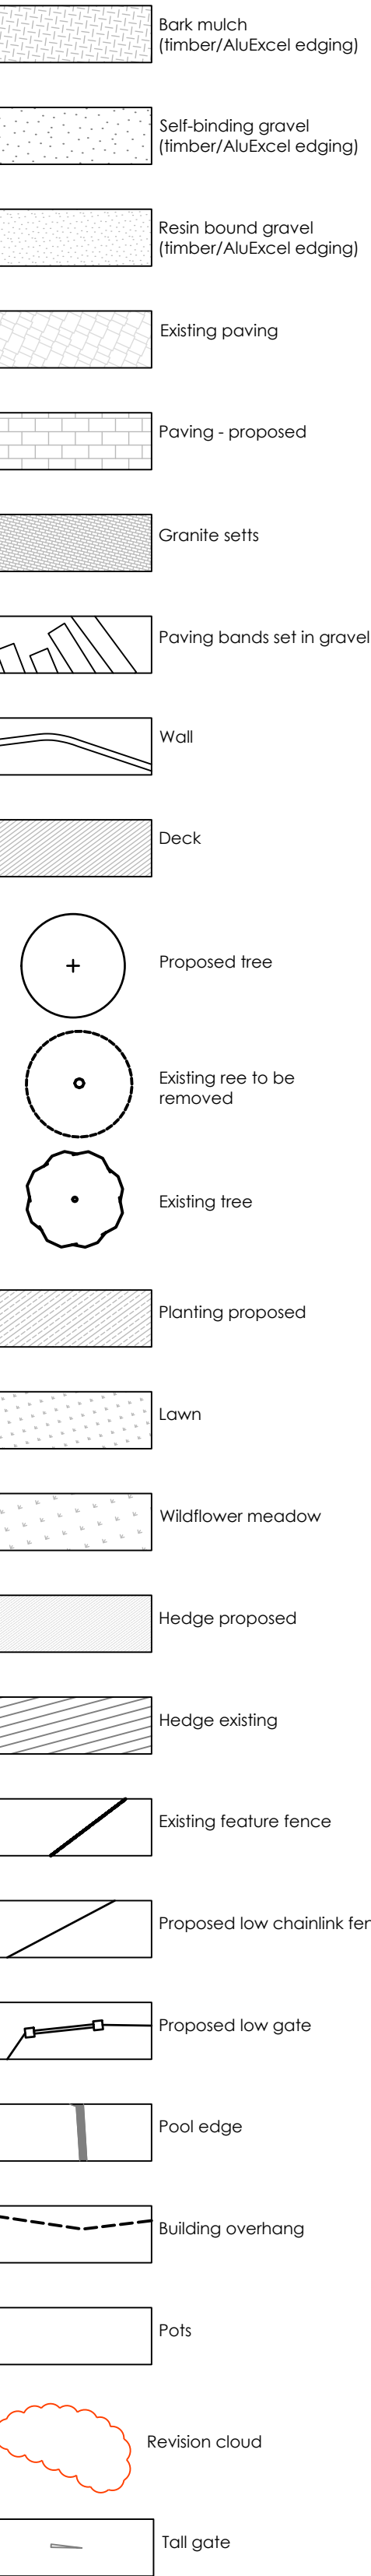

P07	09.06.20	Terrace steps to relocated	ARL	AS	AS
P06	02.06.20	Greenhouse pathways amended	ARL	AS	AS
P05	06.03.20	Materials from existing steps to be removed are to be retained and to be used to rebuild proposed steps as marked	MB	AS	AS
P04	06.03.20	Paving around pool and sunken area updated, kitchen area changed, services added to bottom of garden, woodland paving bands removed	MB	AS	AS
P03	25.10.19	Baffle along pergola added, Trampoline area updated	SS	AL	AS
P02	15.07.19	Updated with detail drawing references	MB	ARL	AS
P01	11.06.19	First Issue	MB	MB	AS
Rev	Date	Issue notes	Rev	By	By



7 Marlborough Place, Brighton BN1 1UB
Tel: 01273 672575 info@andysturgeon.com www.andysturgeon.com

project no.	drawing no.	issue
547	_P_00_100	P07
client	Howell	
project	Vista Point	

drawing	Landscape General Arrangement - Whole Garden
---------	--

scale 1:200@A1