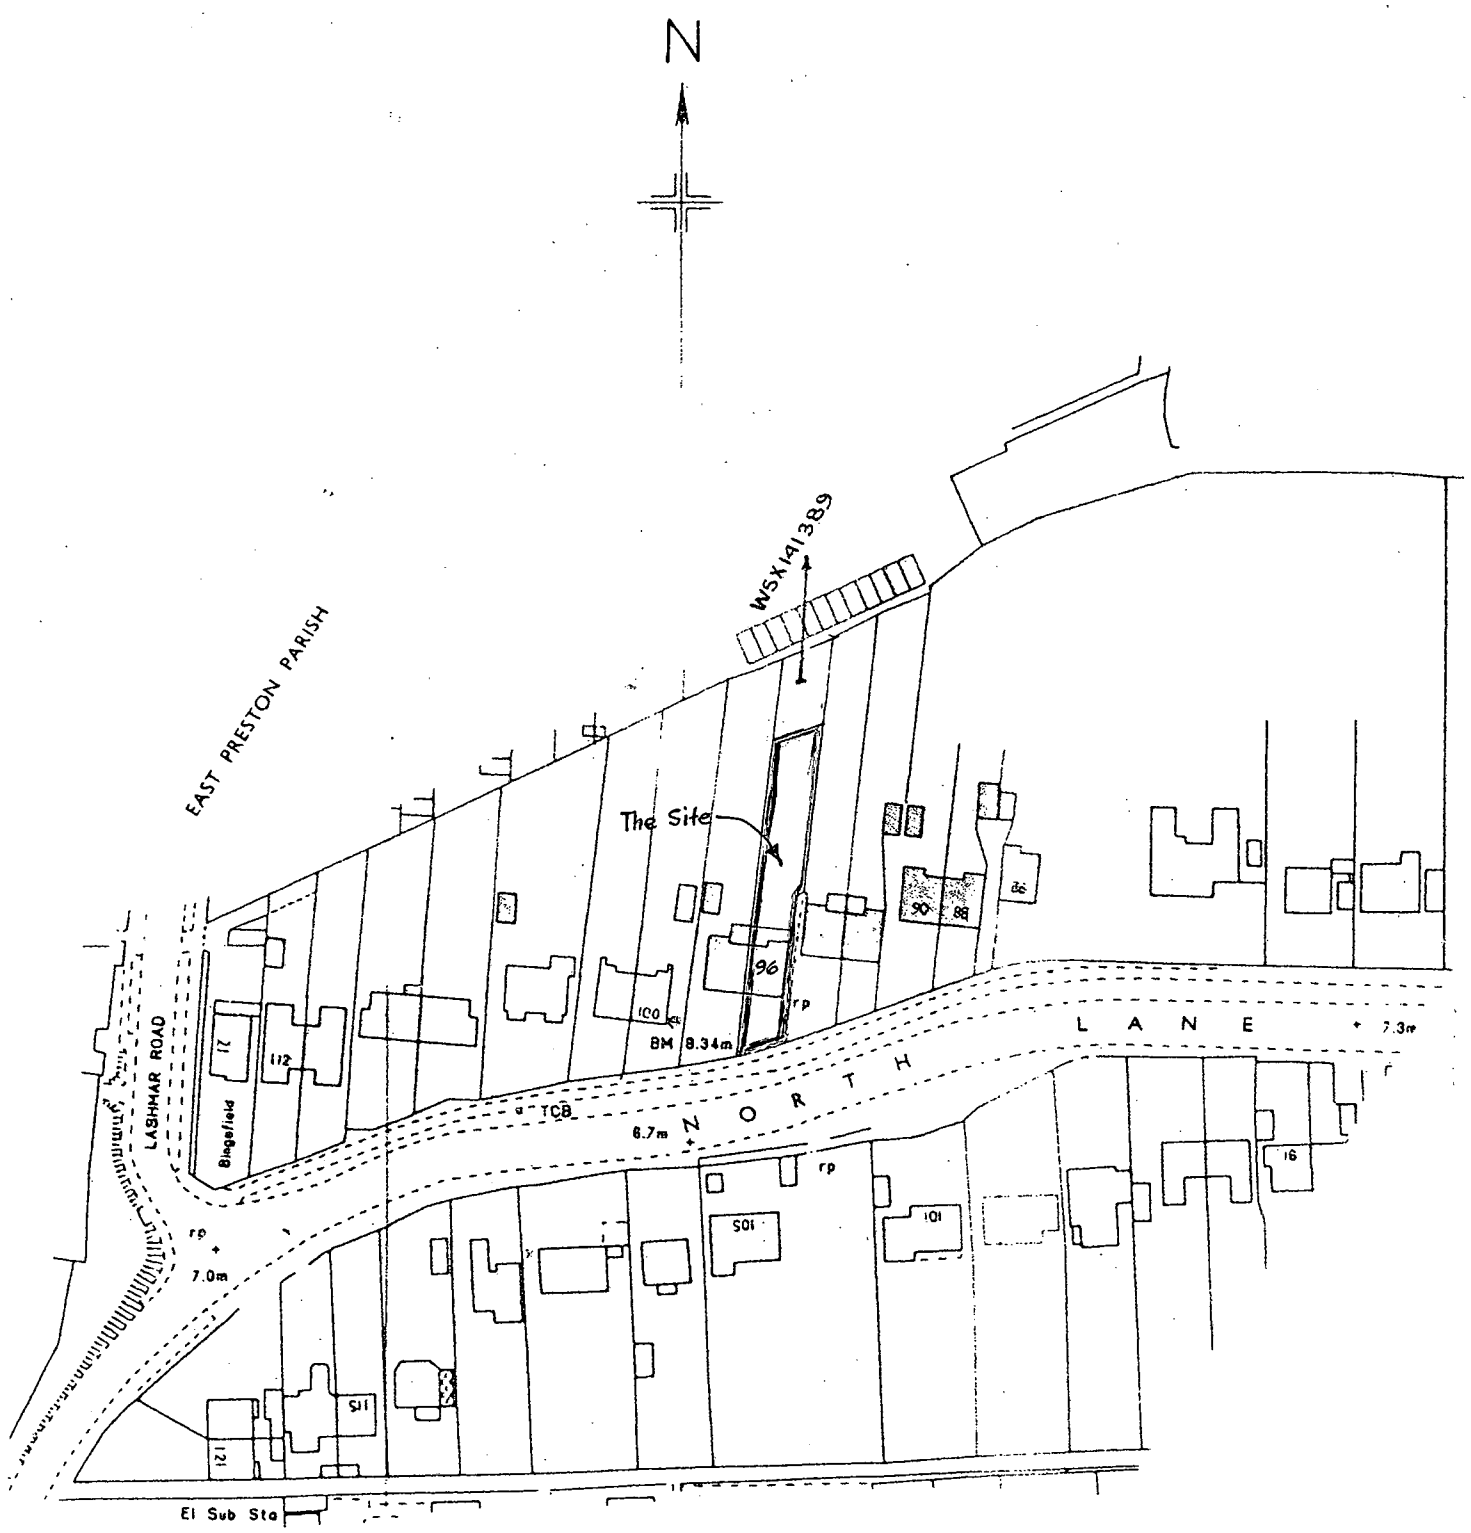

SITE PLAN 1:1250

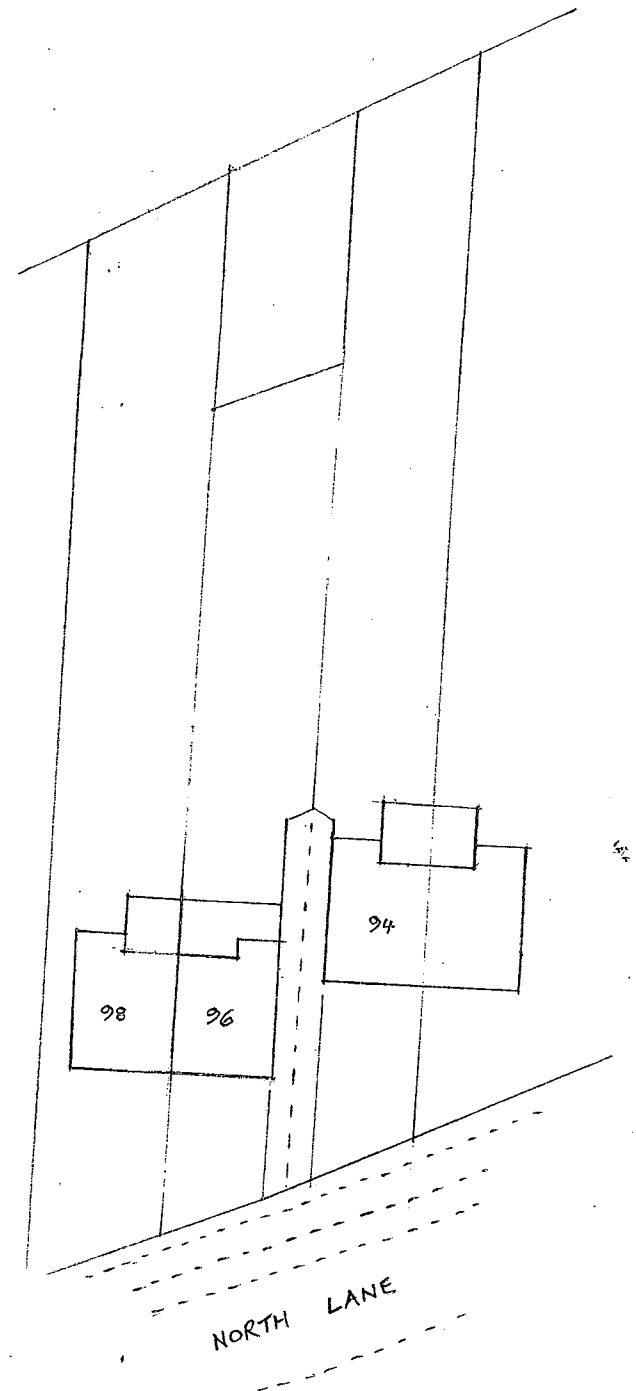

BLOCK PLAN 1:500

ARUN DISTRICT COUNCIL
No. EP/81/07
RECEIVED 25/5/07

REVISIONS

M.J.J. TANNER
SOUTH HAMBYE
16 NORTH LANE
EAST PRESTON
WEST SUSSEX BN16 1DA
TEL/FAX: 01903 774211

MR & MRS D JONES
96 NORTH LANE
EAST PRESTON
BN16 1HE
Tel

PROPOSED ROOM IN ROOF WITH REAR DORMER

SITE PLANS

DATE MAY 2007

SCALE 1:1250, 1:500

DRG No 671-1

ARUN DISTRICT COUNCIL:EP/81/07/ 25/05/2007