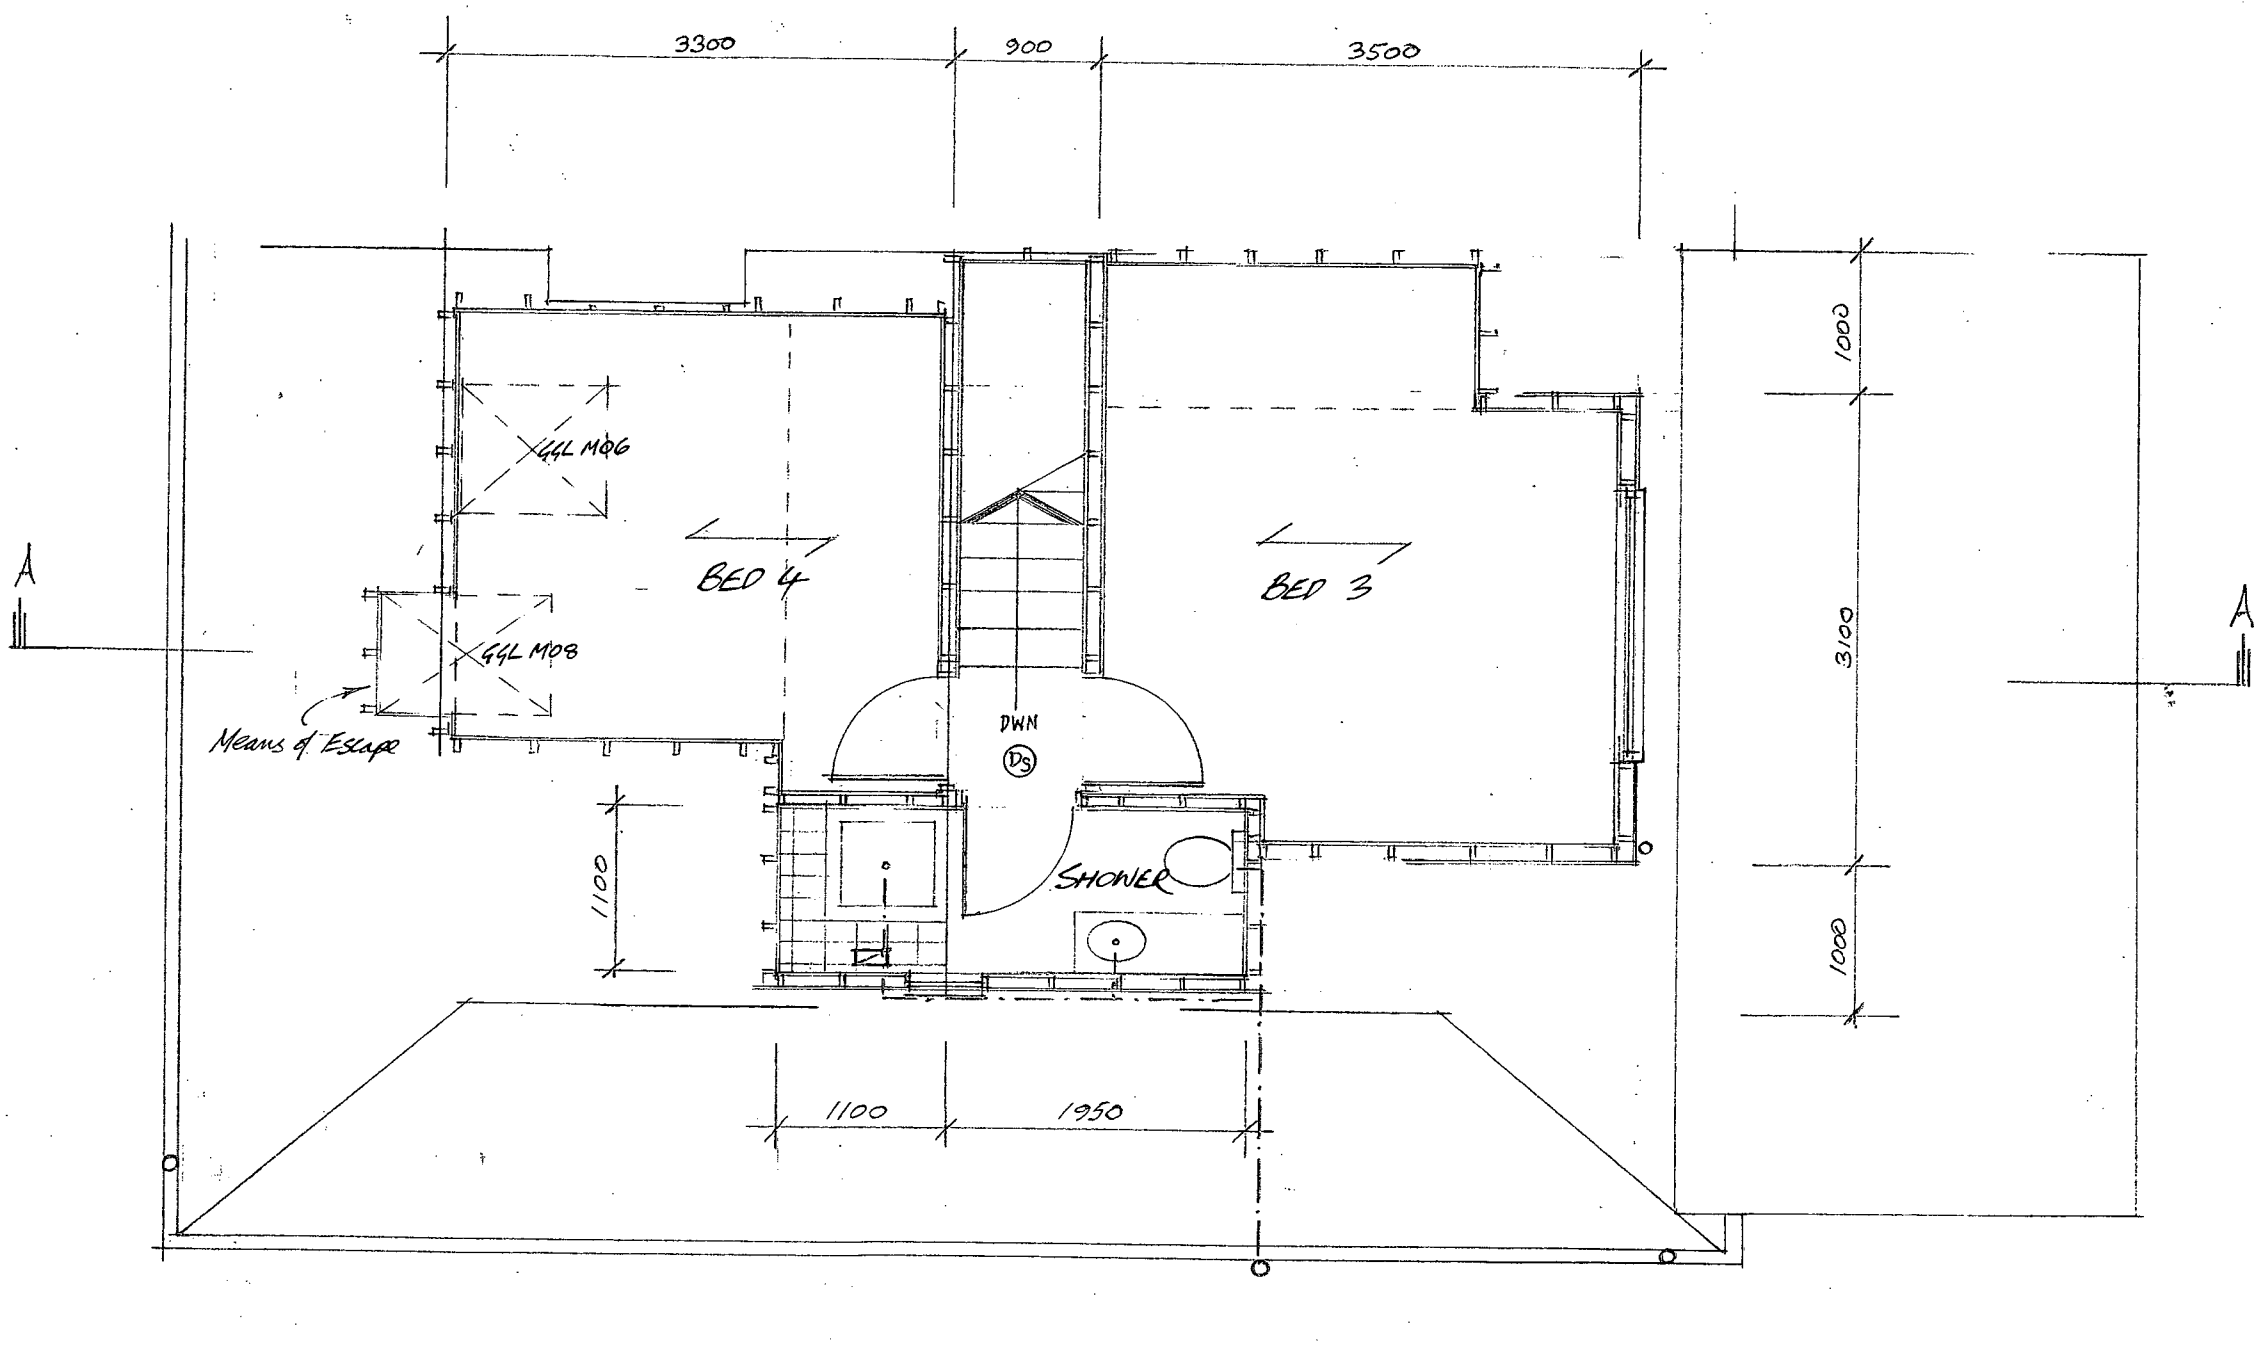

PROPOSED 1ST FLOOR PLAN

ARUN DISTRICT COUNCIL
No. E/81/07
RECEIVED 25/5/07

REVISIONS

M.J.J. TANNER
SOUTH HAMBYE
16 NORTH LANE
EAST PRESTON
WEST SUSSEX BN16 1DA
TEL/FAX: 01903 774211

MR & MRS D JONES
96 NORTH LANE
EAST PRESTON
BN16 1HE
Tel

PROPOSED ROOM IN ROOF
WITH REAR DORMER

PROPOSED 1ST FLOOR PLAN

DATE MAY 2007
SCALE 1:50
DRG No 671 - 3

ARUN DISTRICT COUNCIL:EP/81/07/ 25/05/2007