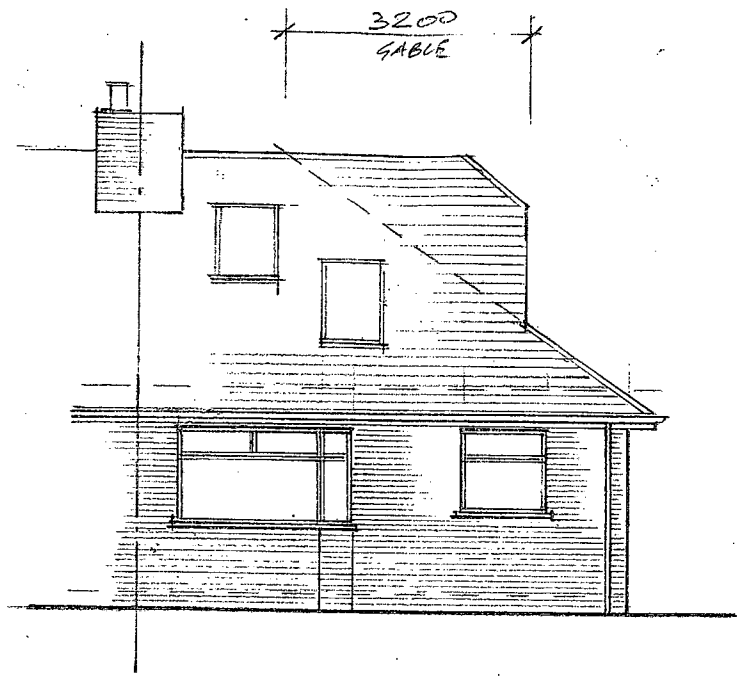

SOUTH ELEVATION

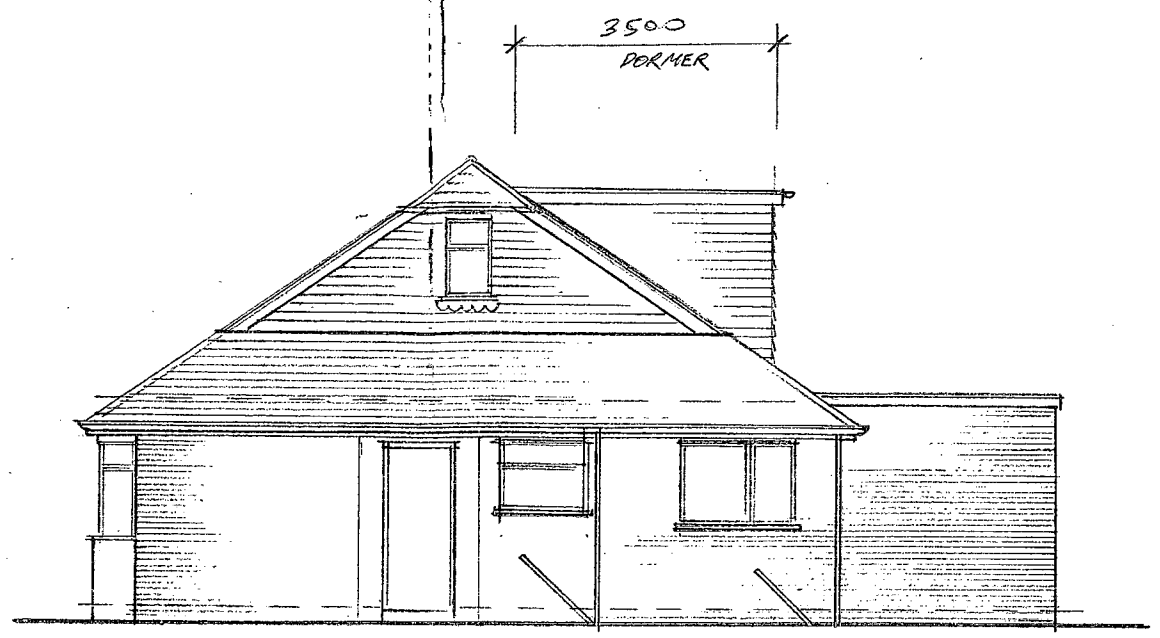

EAST ELEVATION

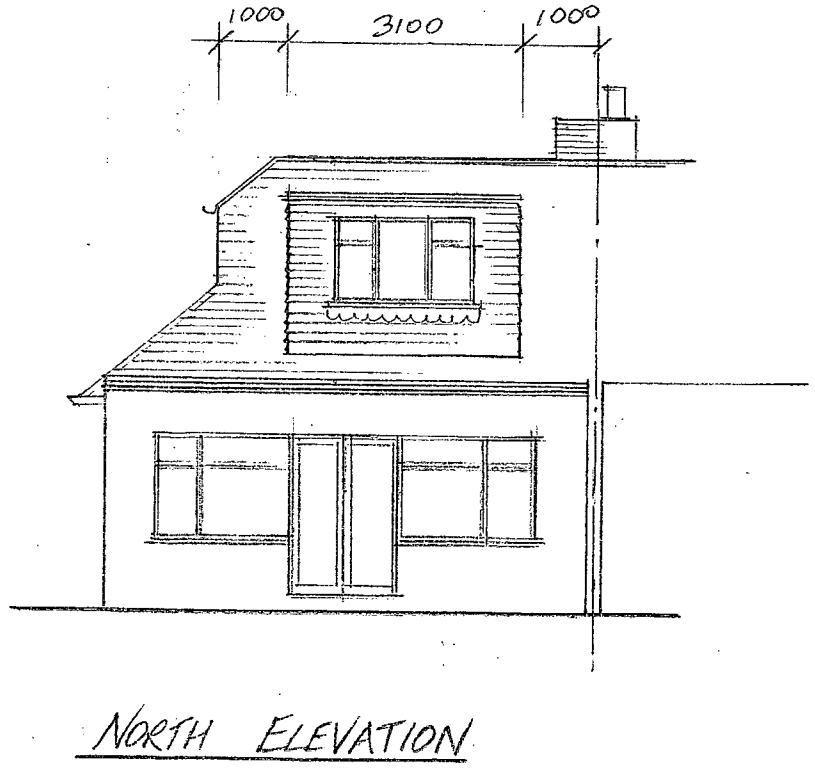

NORTH ELEVATION

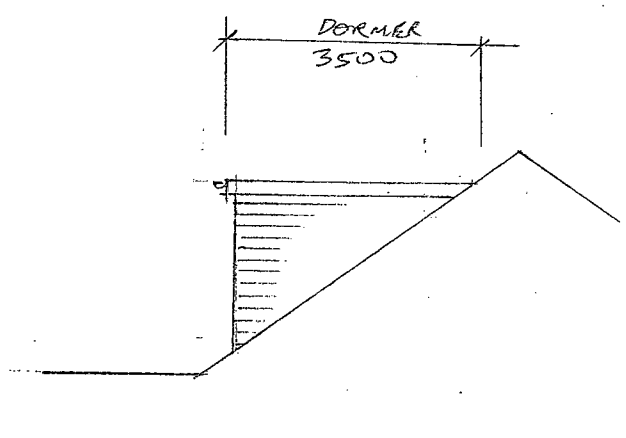

WEST ELEVATION

ARUN DISTRICT COUNCIL
No EP/81/07
RECEIVED 25/5/07

REVISIONS

M.J.J. TANNER
SOUTH HAMBYE
16 NORTH LANE
EAST PRESTON
WEST SUSSEX BN16 1DA
TEL/FAX: 01903 774211

MR & MRS D JONES
96 NORTH LANE
EAST PRESTON
BN16 1HE
Tel

PROPOSED ROOM IN ROOF
WITH REAR DORMER

ELEVATIONS

DATE MAY 2007

SCALE 1:100

DRG No 671 - 4

ARUN DISTRICT COUNCIL EP/81/07/ 25/05/2007