


50x190 s/w rafters at maximum 600 c/cs  
25x25 stop batten


KINGSPAN 75 TP10 between rafters  
KINGSPAN 40 TP10 to underside of rafters  
joints taped with aluminium tape

NOTE  
ensure roof insulation meets wall insulation  
roof tile match existing fixed to 38x25 battens  
on KINGSPAN NILVENT breather membrane

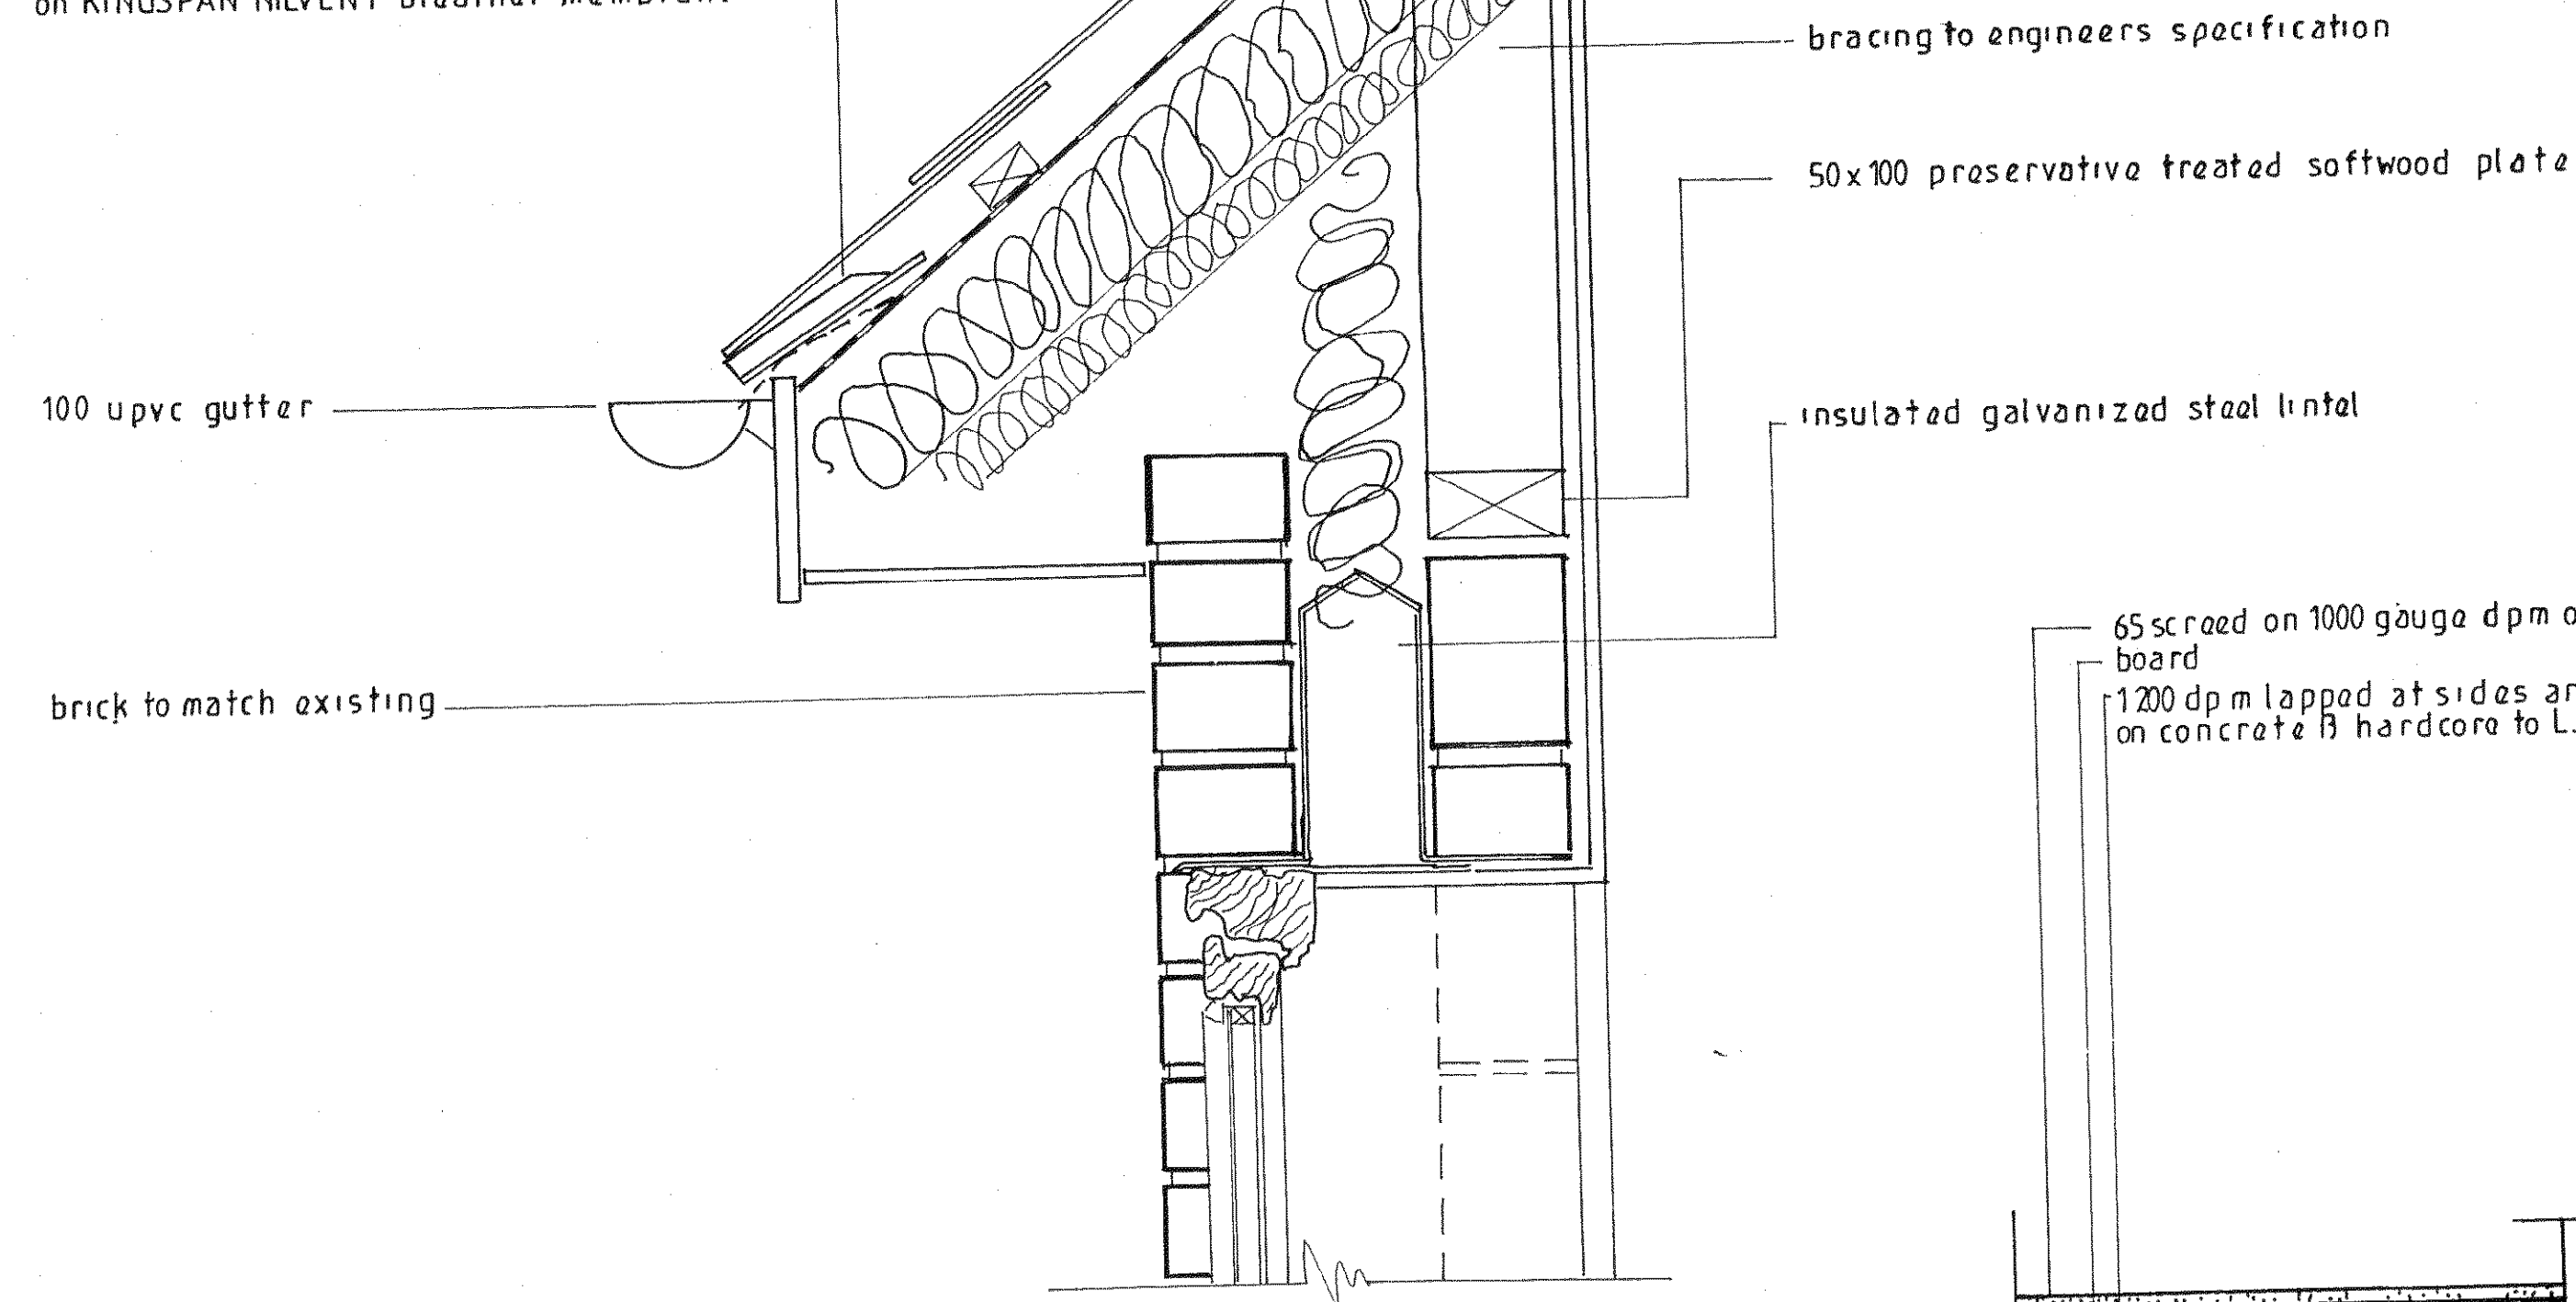


EAVES DETAIL

65 screed on 1000 gauge dpm on 75 KOOLTHERM K3  
board  
1200 dpm lapped at sides and ends  
on concrete B hardcore to L.A specifications

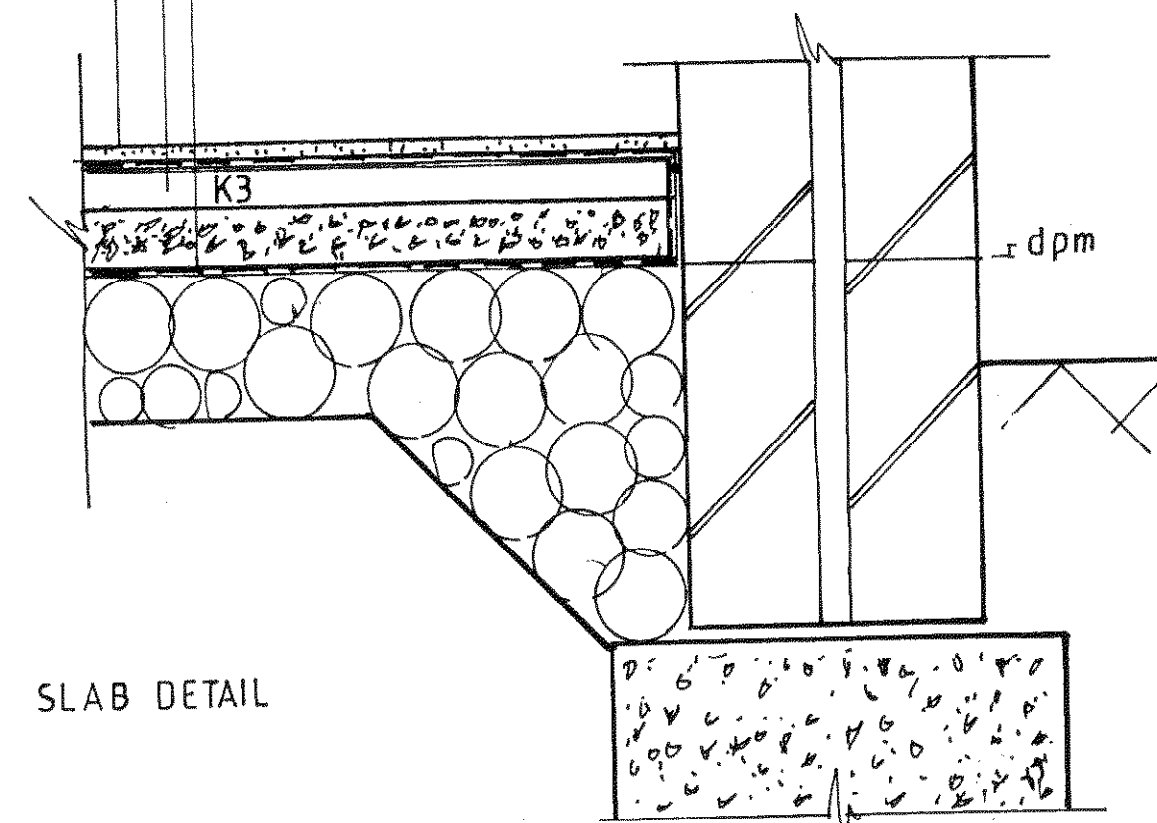

SLAB DETAIL

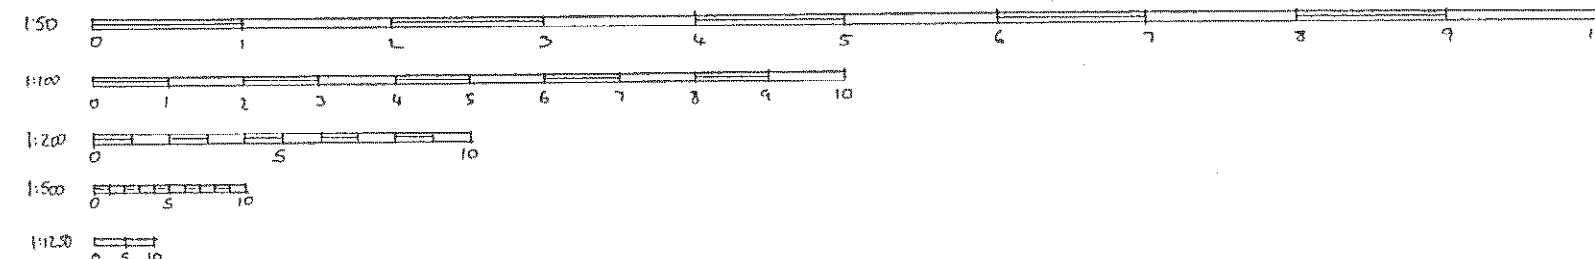

NOTES:

All dimensions must be checked on site and  
not scaled from this drawing.

|                       |    |
|-----------------------|----|
| ARUN DISTRICT COUNCIL |    |
| N: EP 81              | 09 |
| RECEIVED              |    |

| A    |           |
|------|-----------|
| Date | Revisions |

© copyright

The  
Sinclair  
Partnership  
Design & Planning  
01903-754530

Client

MRB MRS HAYES

Job Title

PROPOSED SINGLE STOREY EXT  
AT 58 VERMONT DRIVE  
EAST PRESTON

Drawing Title

DETAILS

Scale

NTS

Date

MAY 09

Drawn by

TSC

Drg No.

2073

Rev