

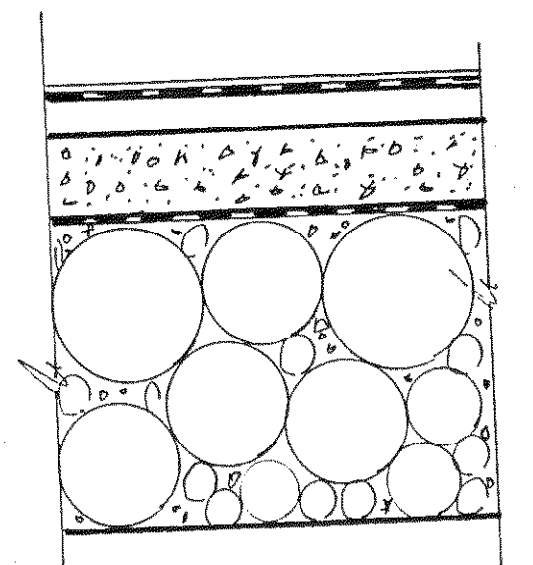
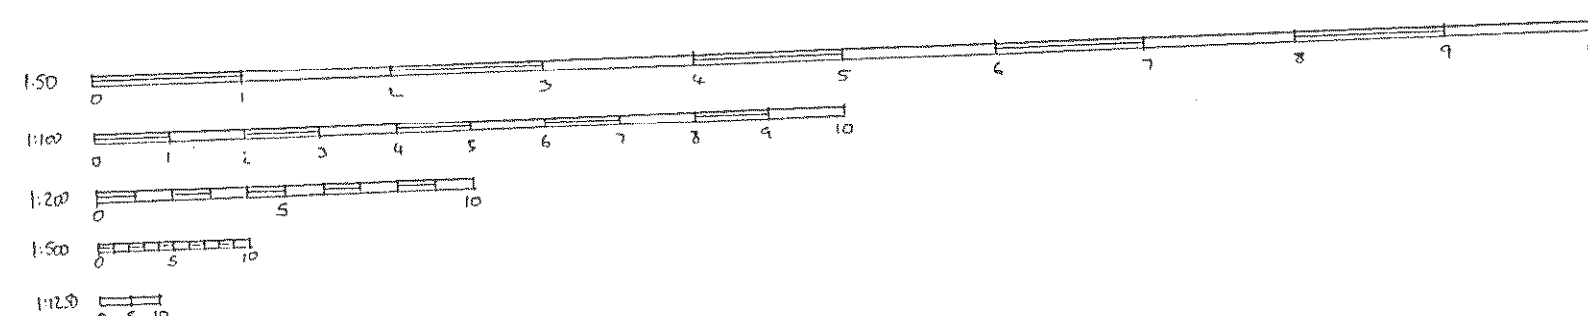


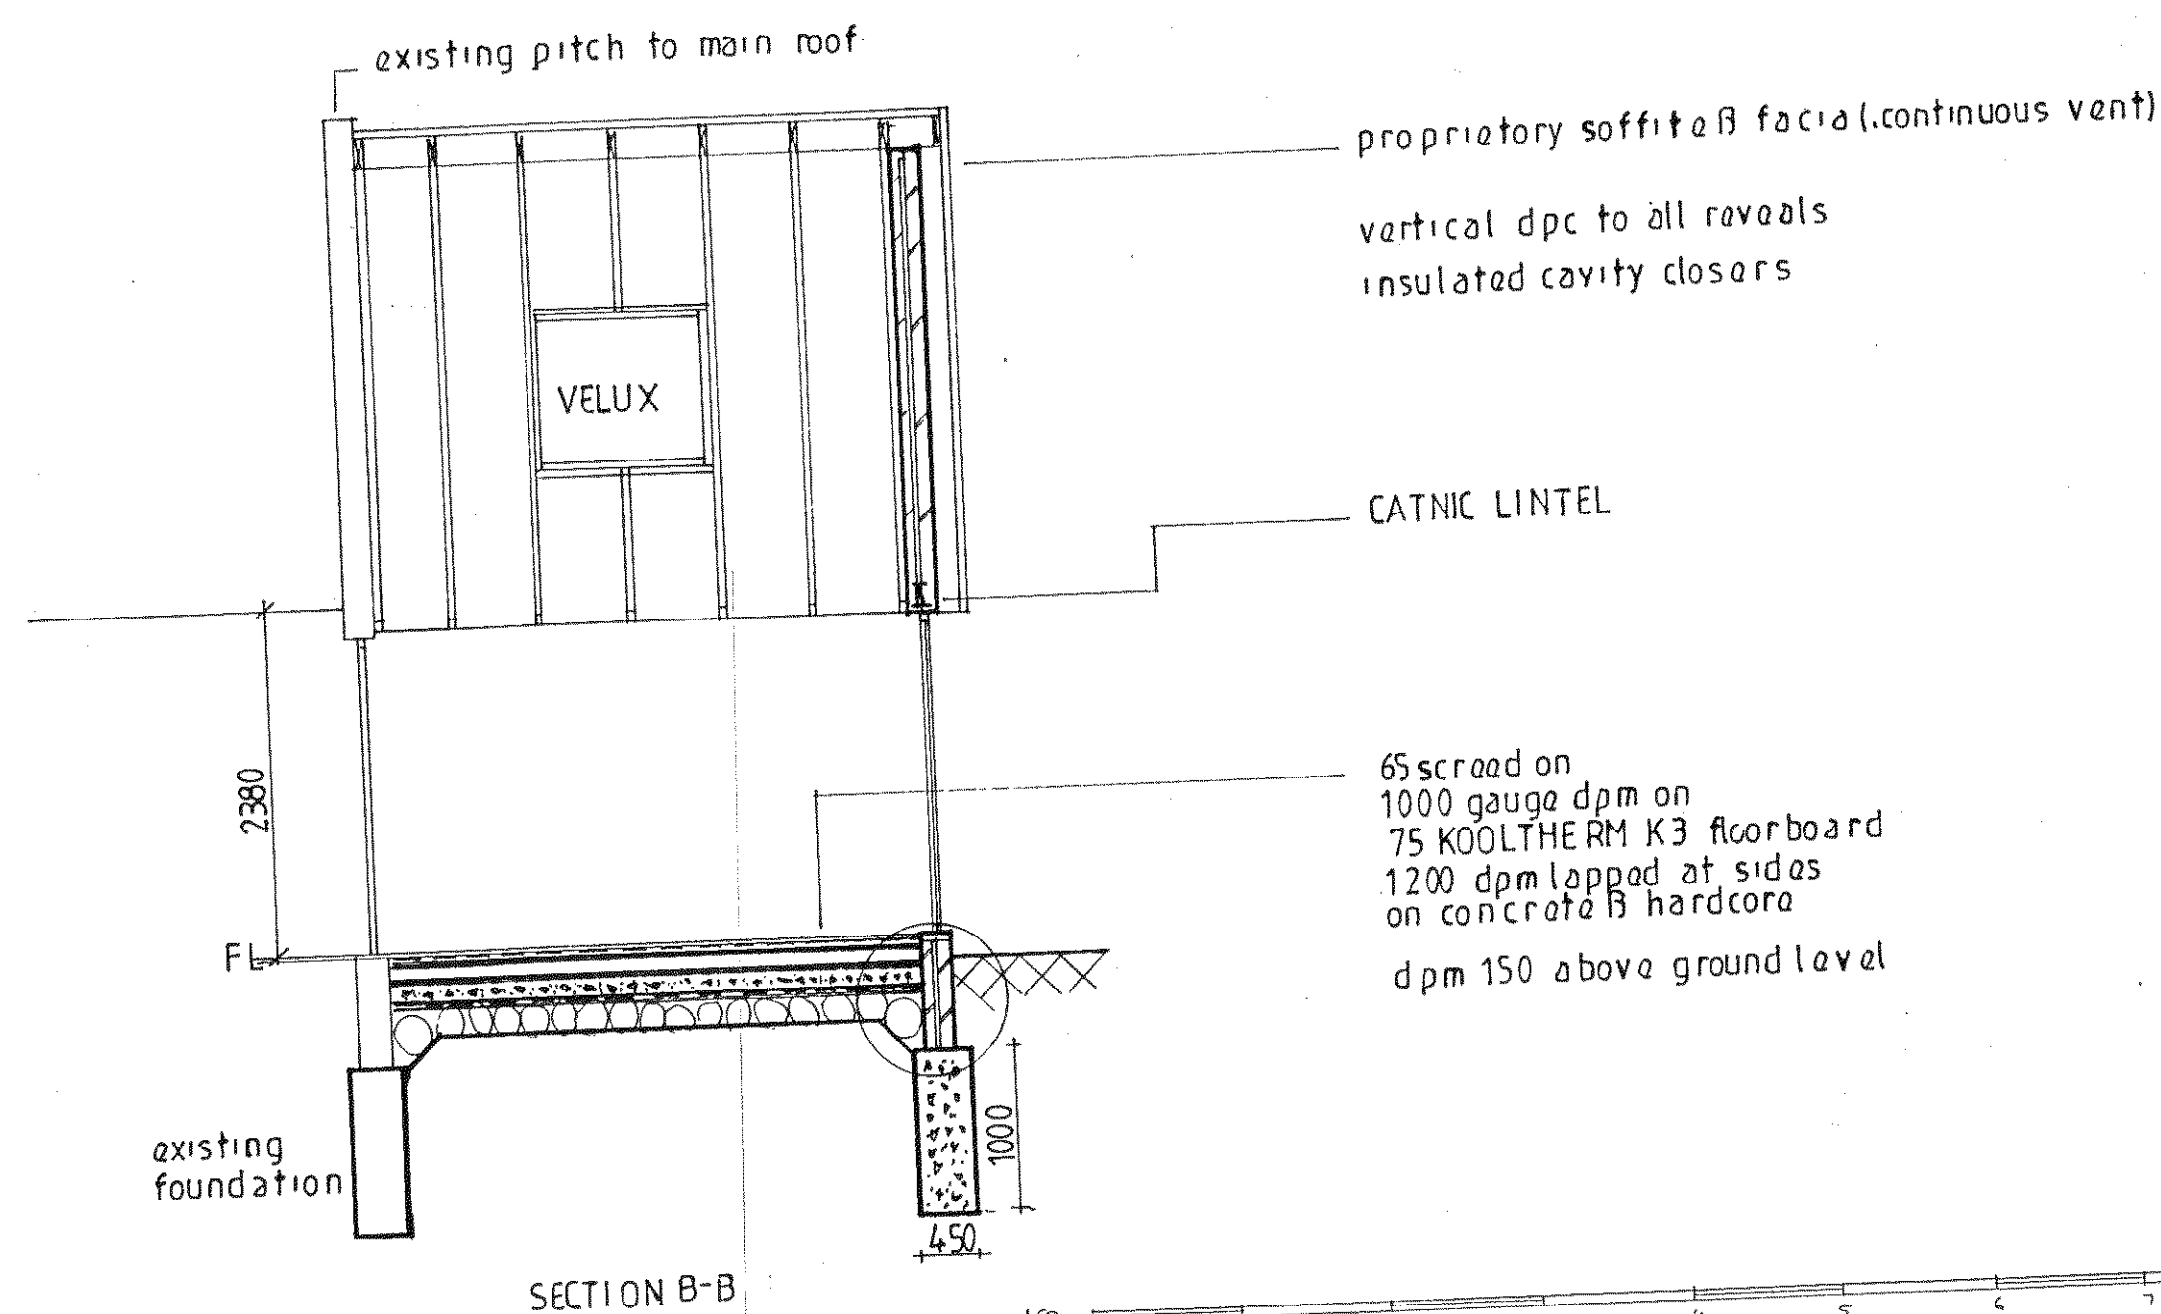

CROSS SECTION OF SLAB

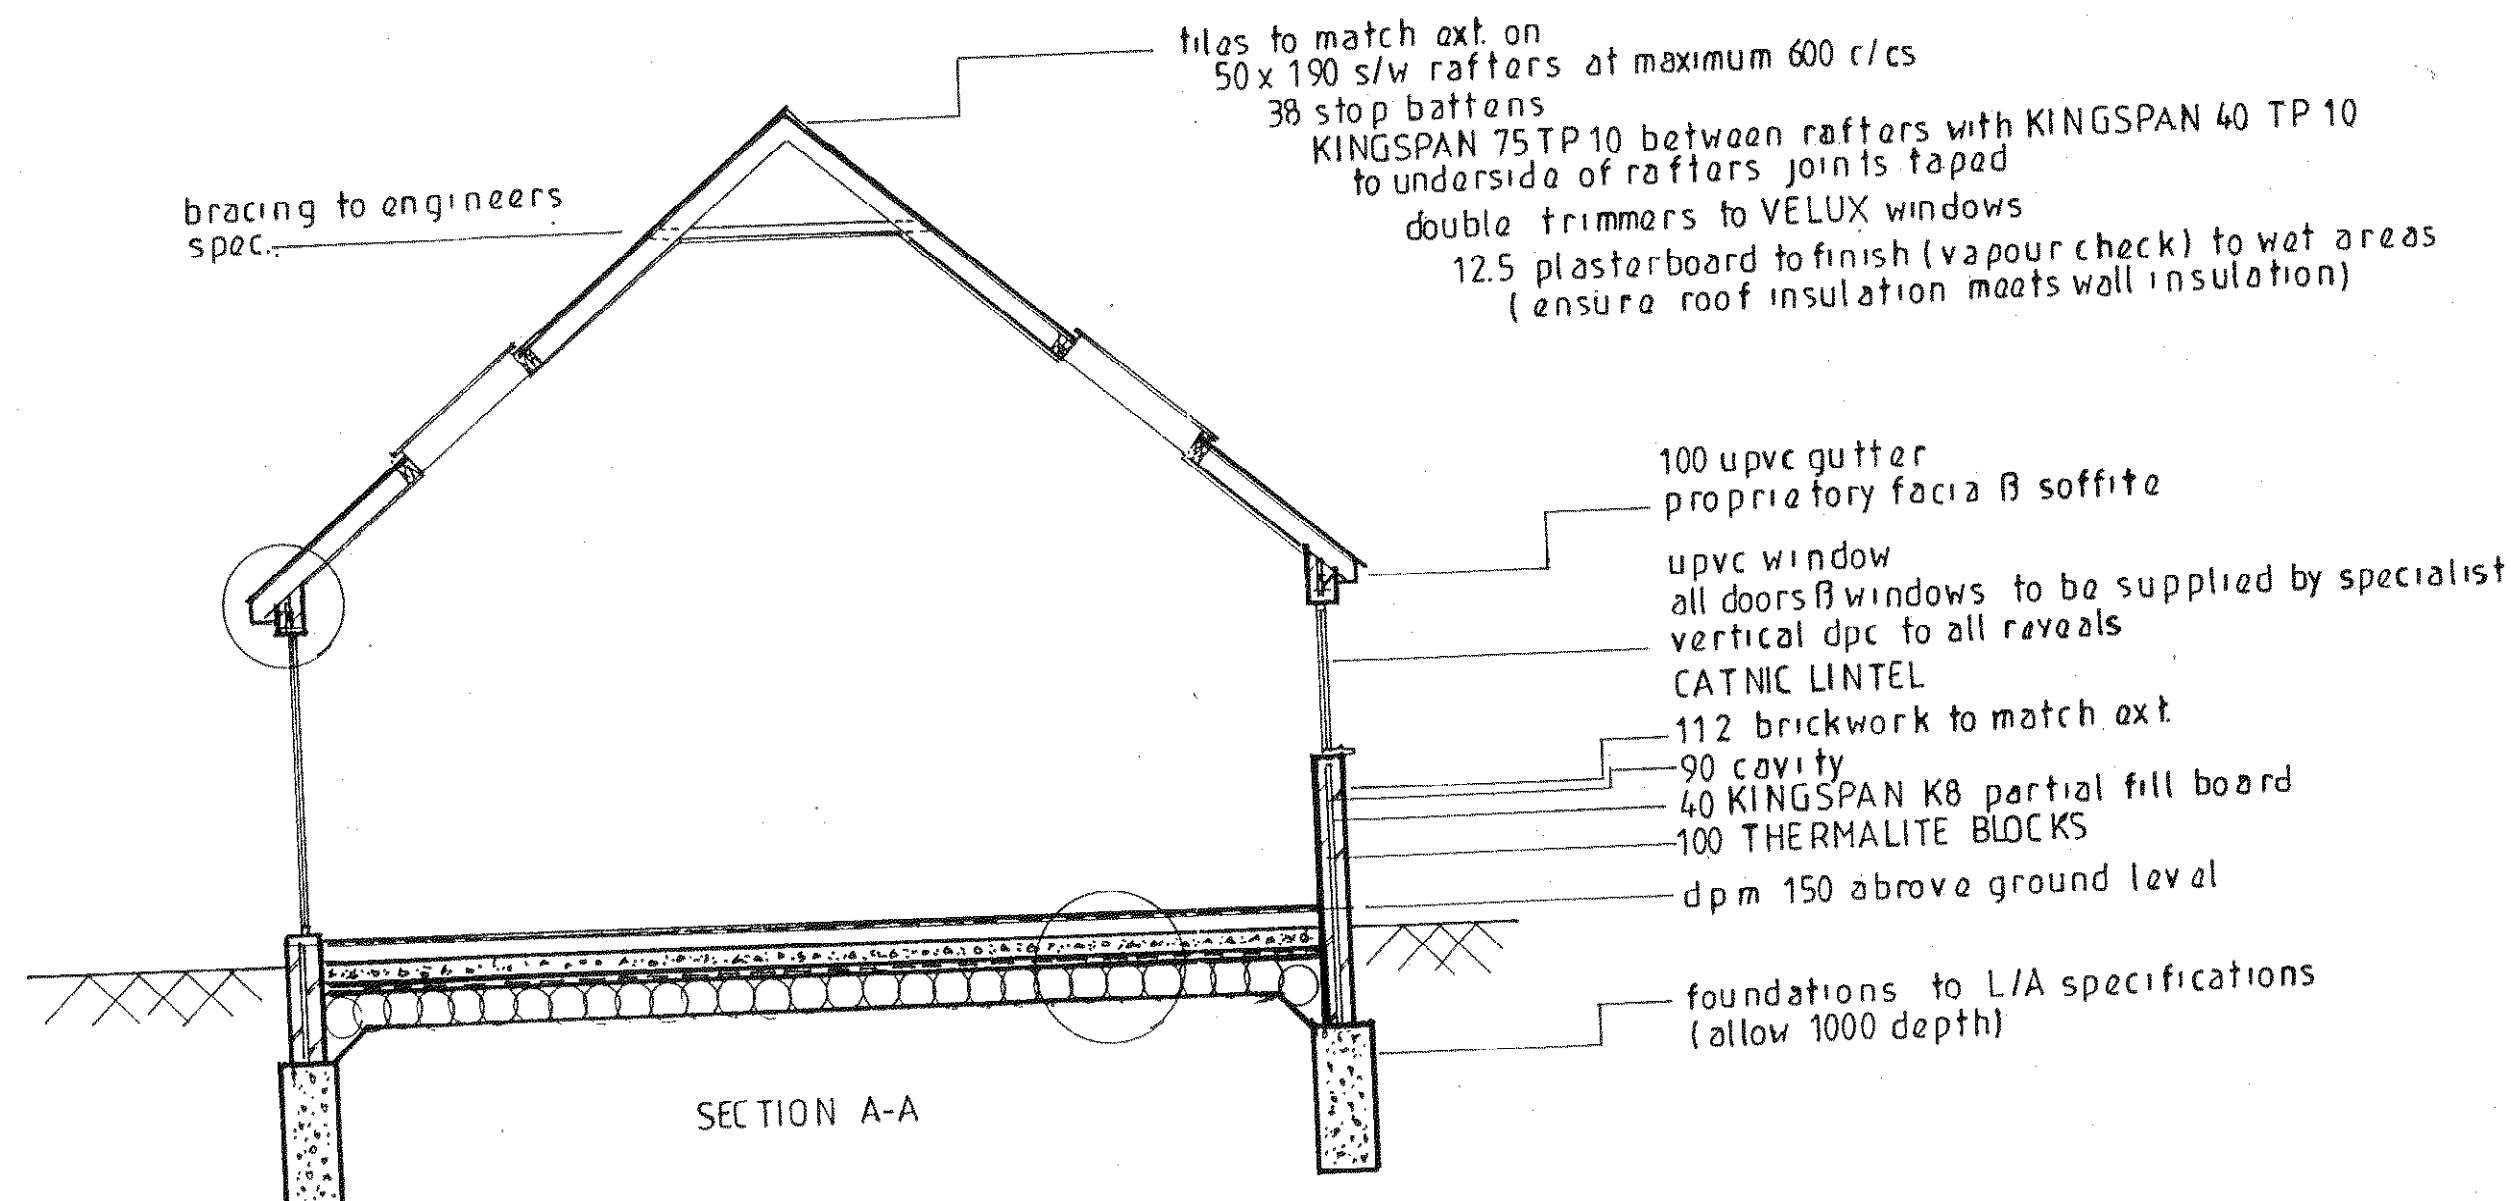

NOTES:
All dimensions must be checked on site and not scaled from this drawing.

ARUN DISTRICT COUNCIL

No. EP 81 09

RECEIVED

A	Date	Revisions

© copyright

The
Sinclair
Partnership
Design & Planning
01903-754530

Client

MR & MRS HAYES

Job Title

SINGLE STOREY EXTENSION AT
58 VERMONT DRIVE
EAST PRESTON

Drawing Title

SECTIONS

Scale

1/50

Date

MAY 09

Drawn by

TSC

Drg No.

2071

Rev

420x594mm A2