



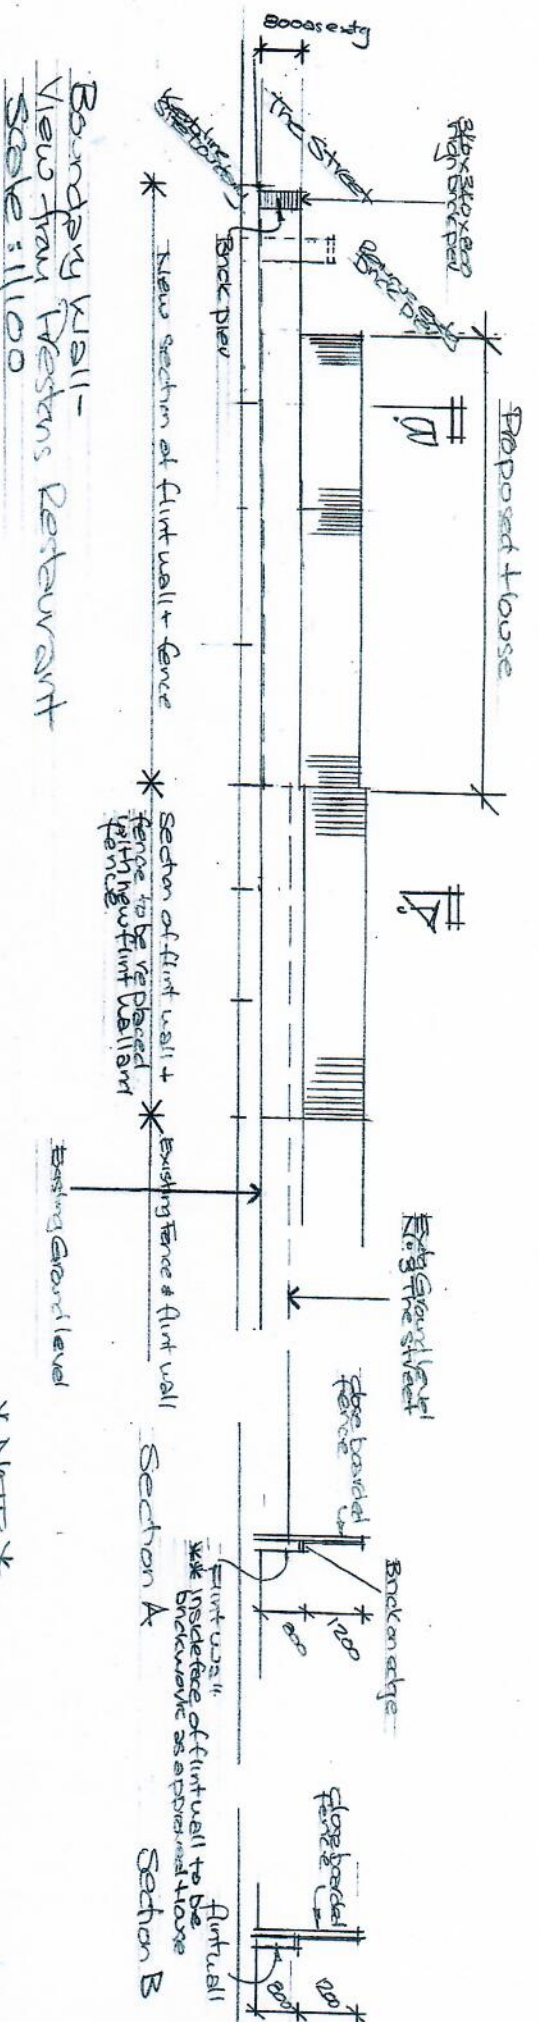

* NOTE *

All pointing to new & existing flint walls to be -
Lime mortar white Mon-scar (as previously approved)

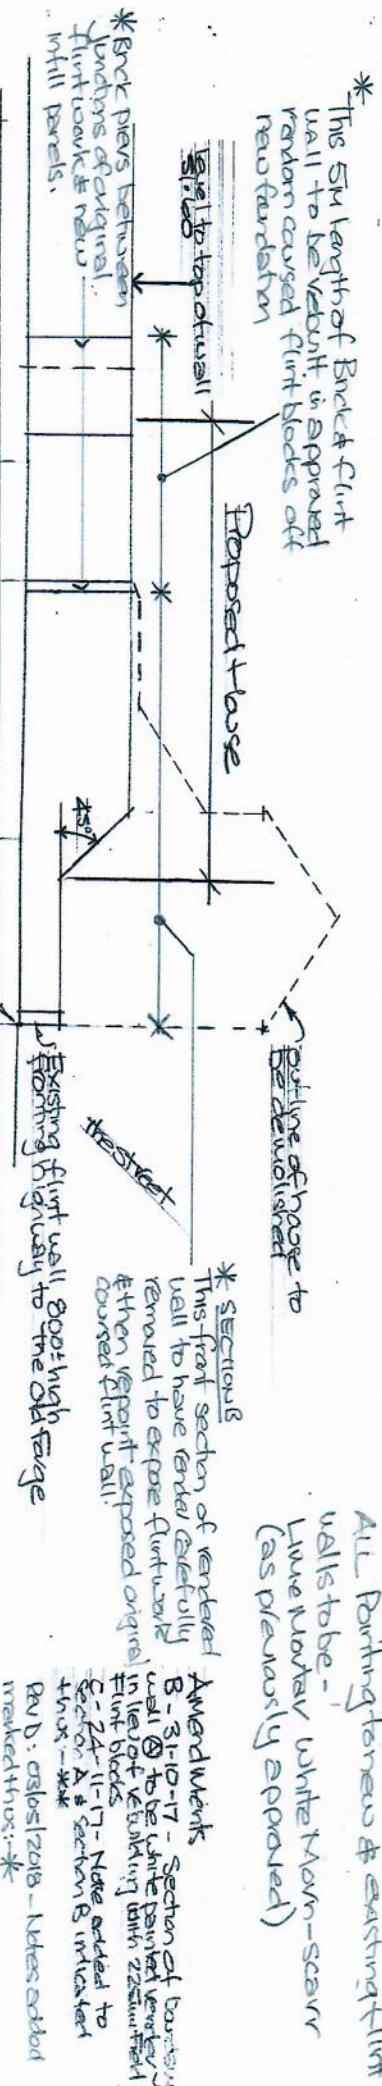

Paul Trussler
44 Friele Road
Lancing
West Sussex
BN15 0NZ

Residential Development:

3 THE STREET
EAST PRESTON
WEST SUSSEX BN16 1JJ

Drawing No. 217/536/6



A3