




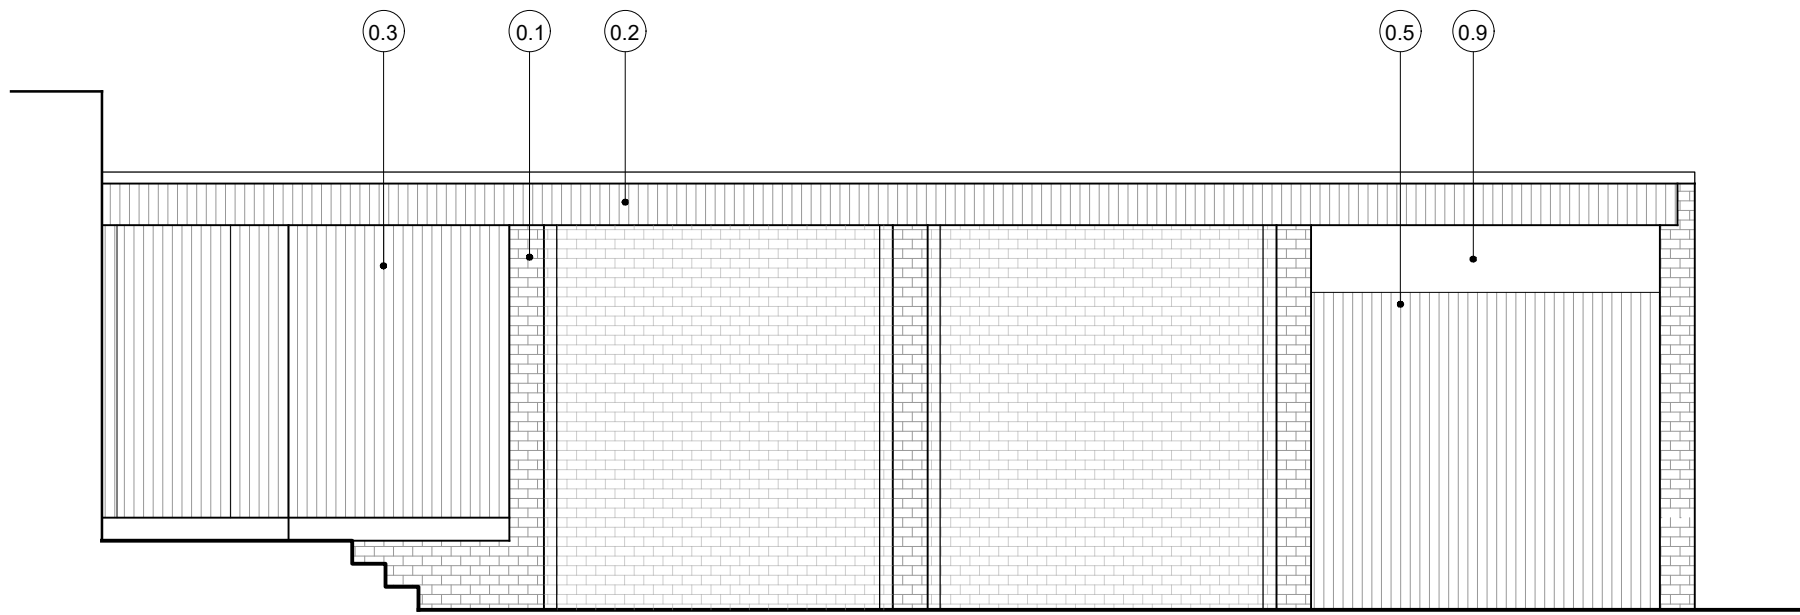


ORIGINAL ELEVATION 01

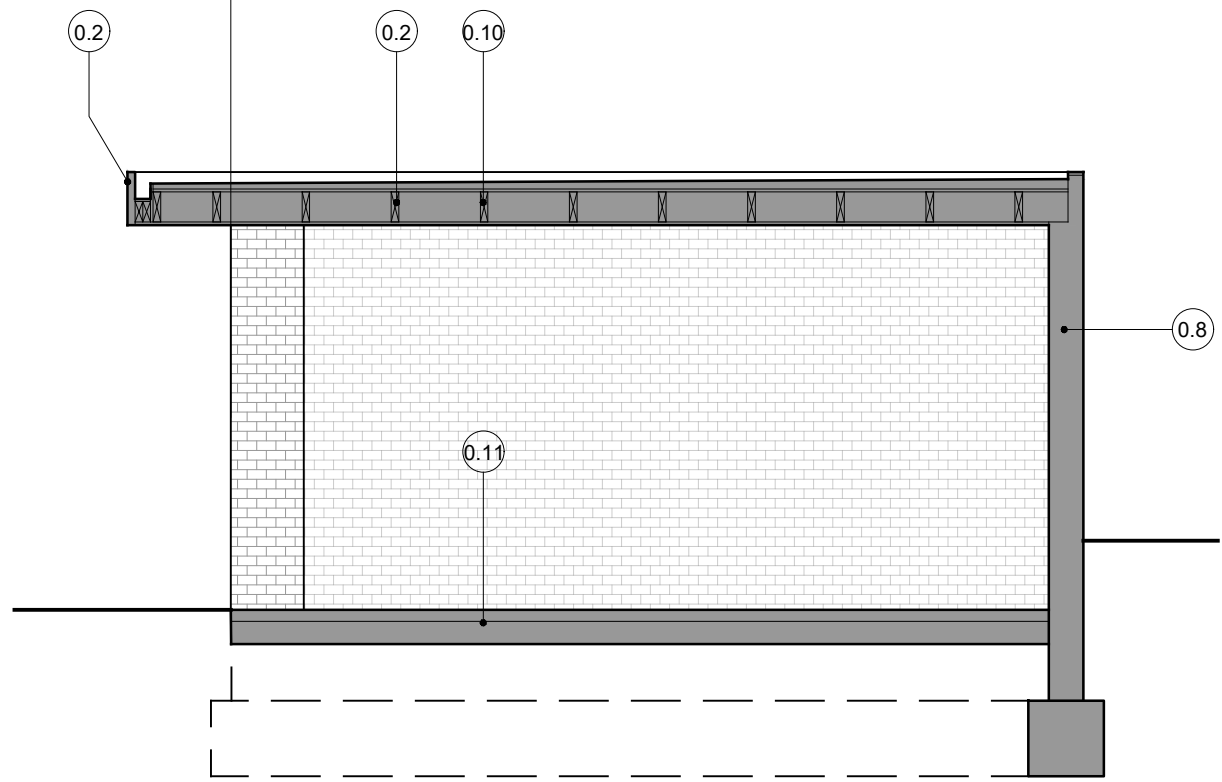


SECTION 01

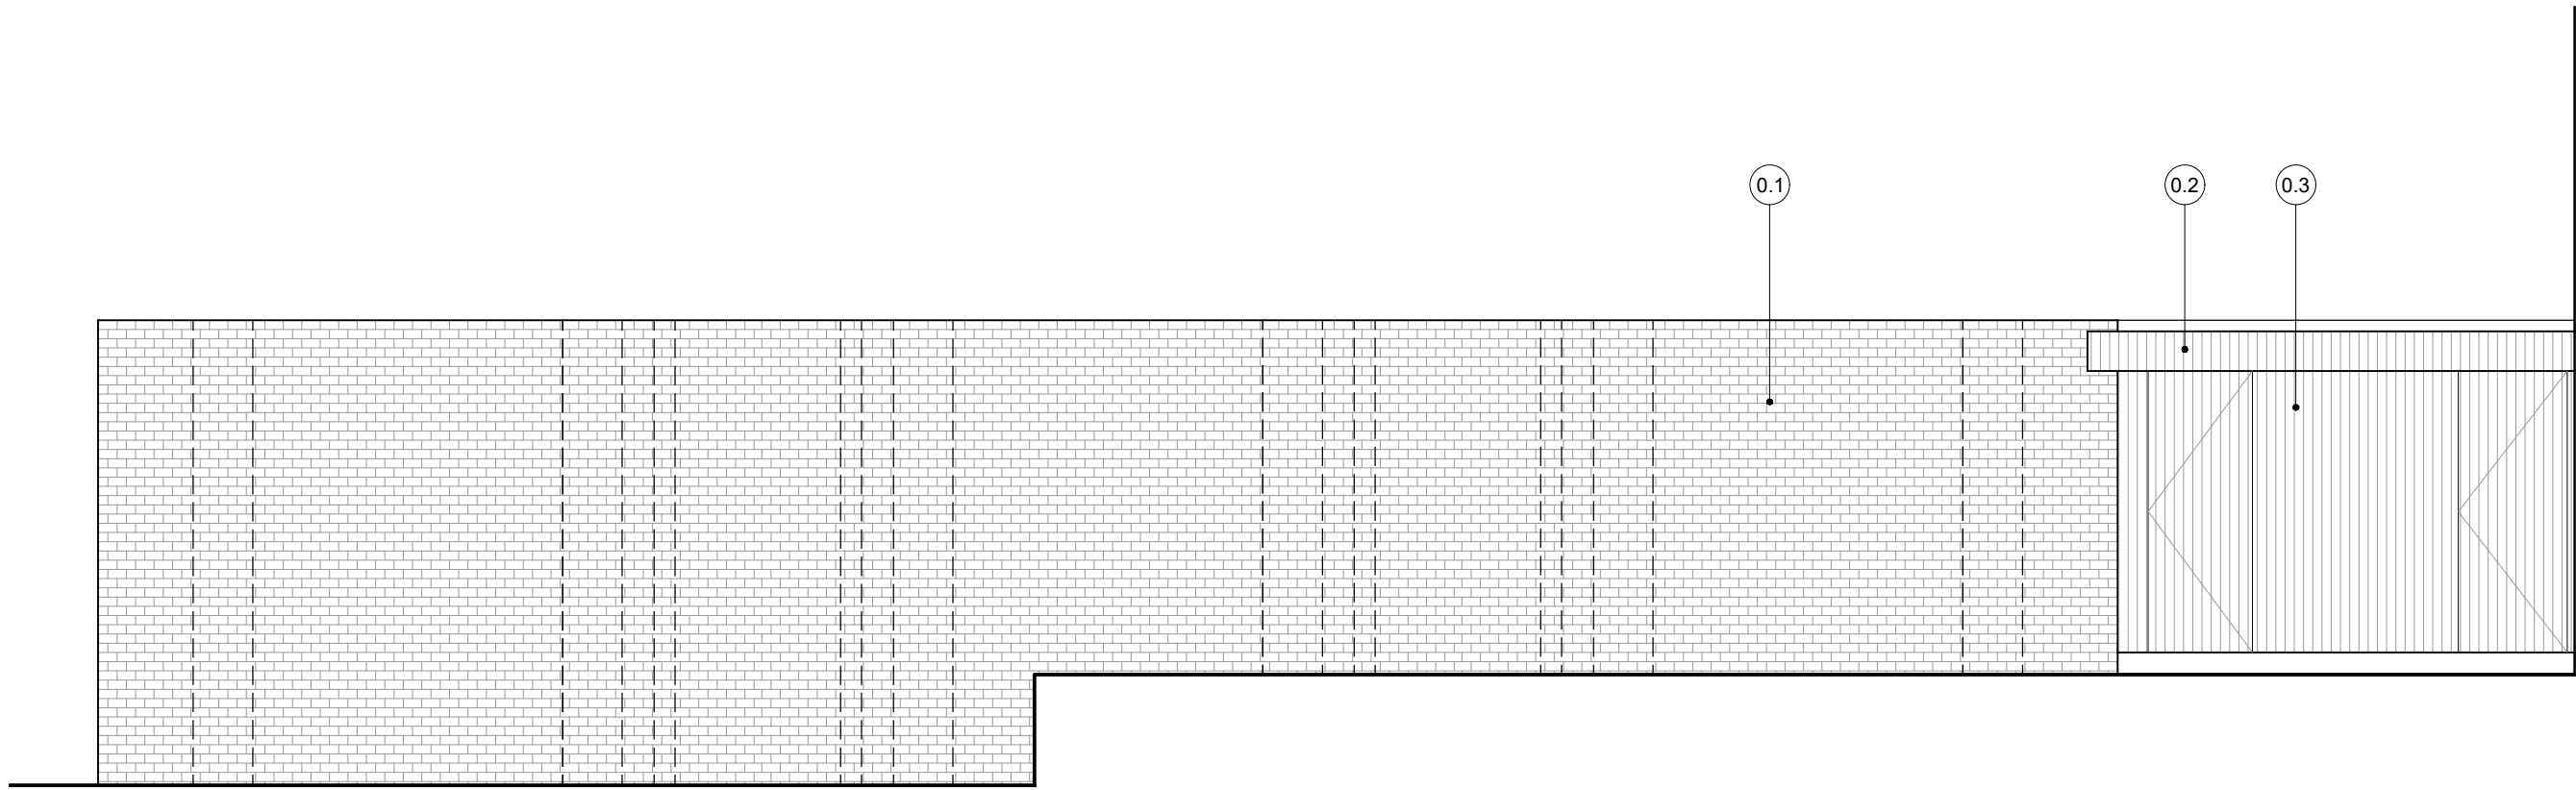


ORIGINAL ELEVATION 02

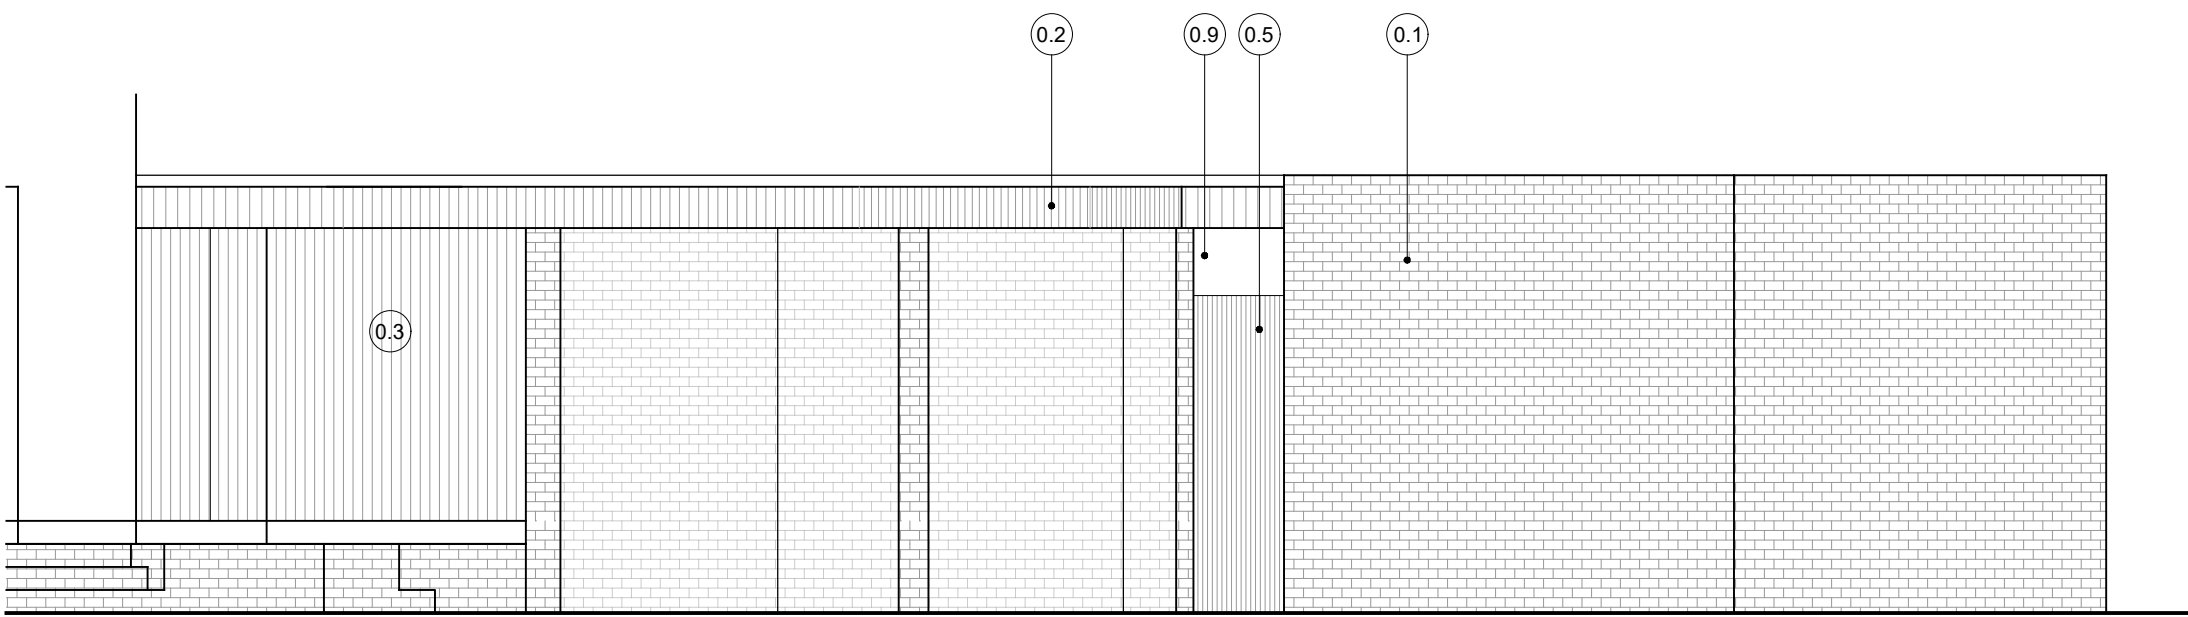


ORIGINAL ELEVATION 03

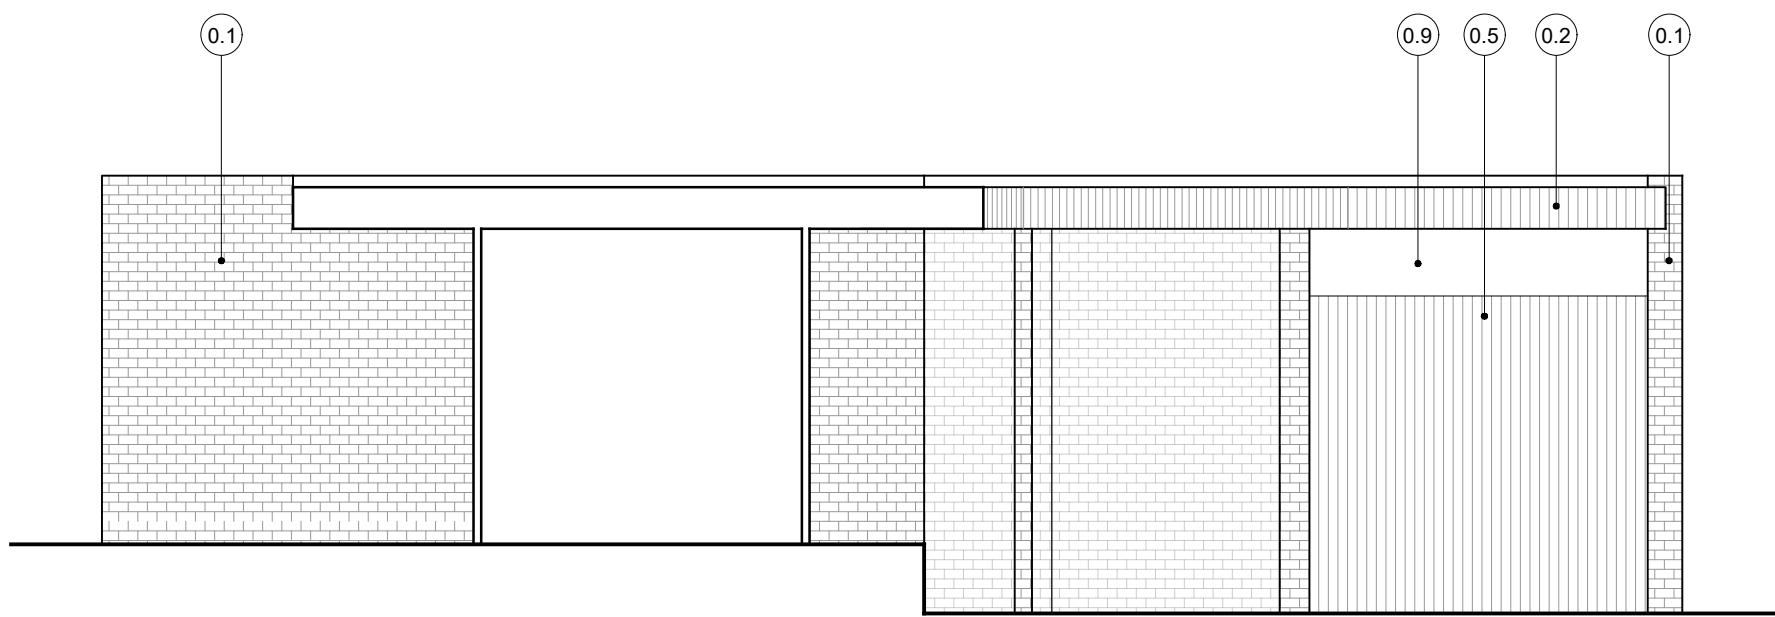

ORIGINAL ELEVATION 04

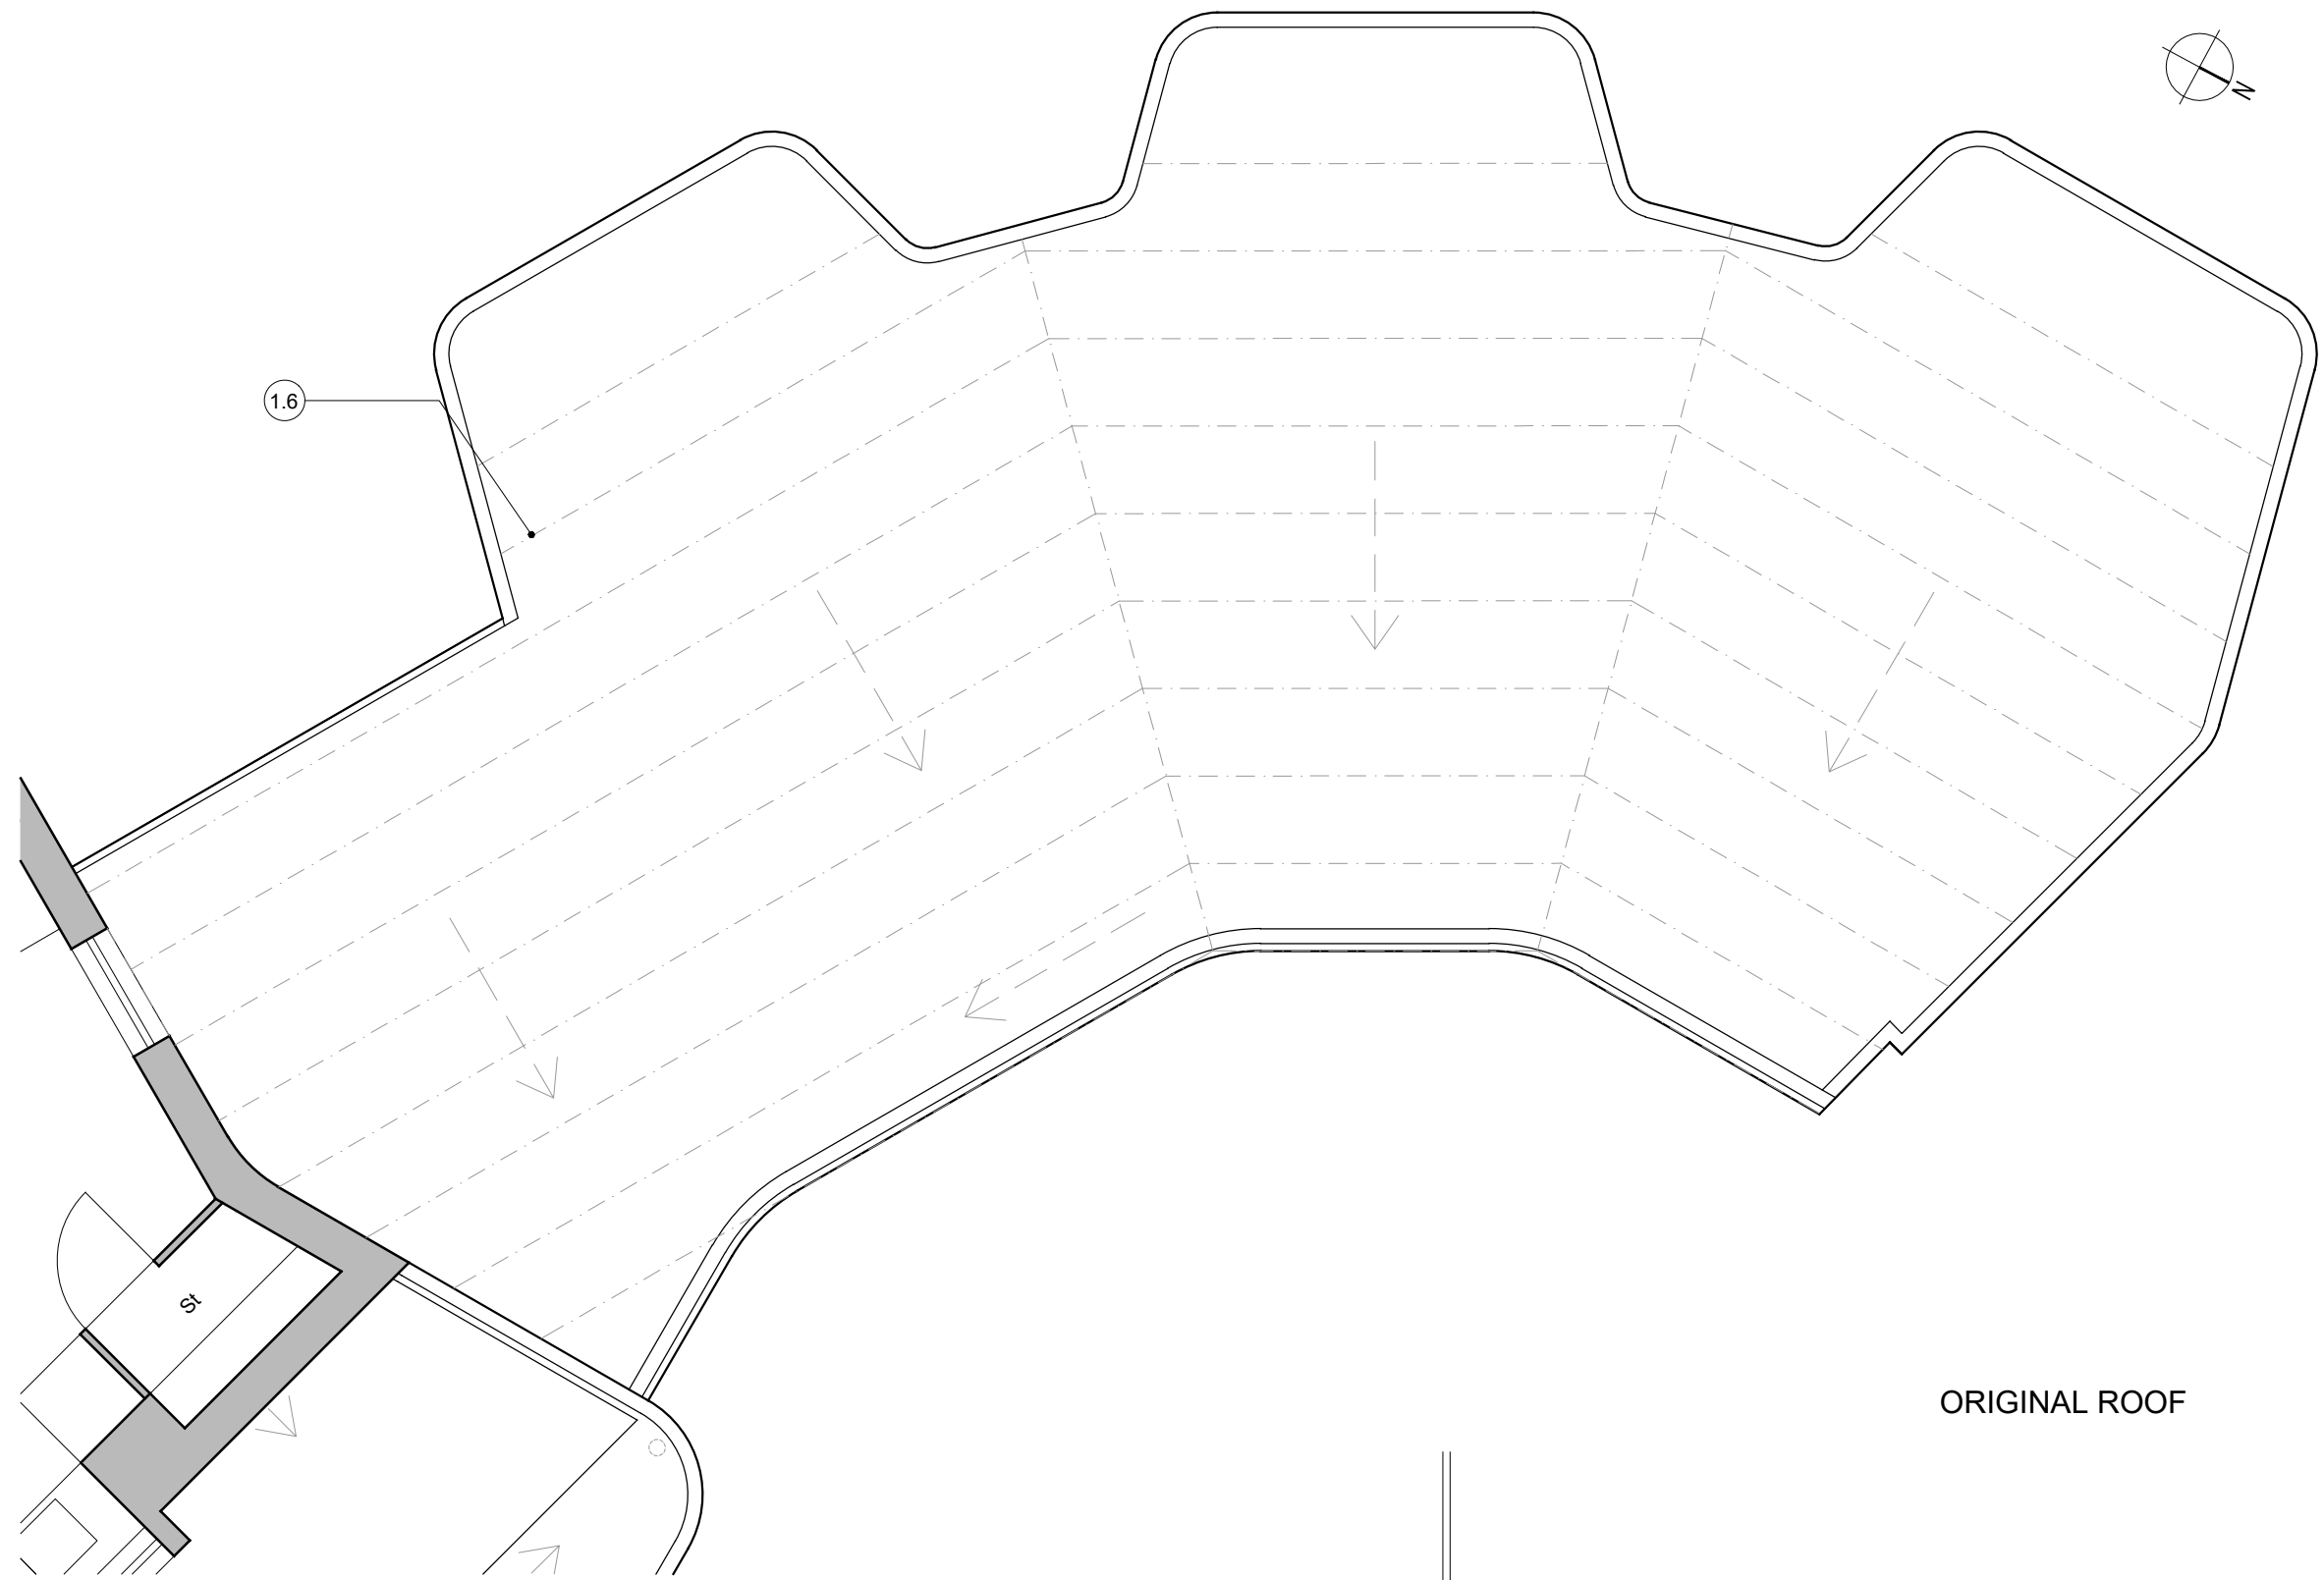

ORIGINAL ROOF

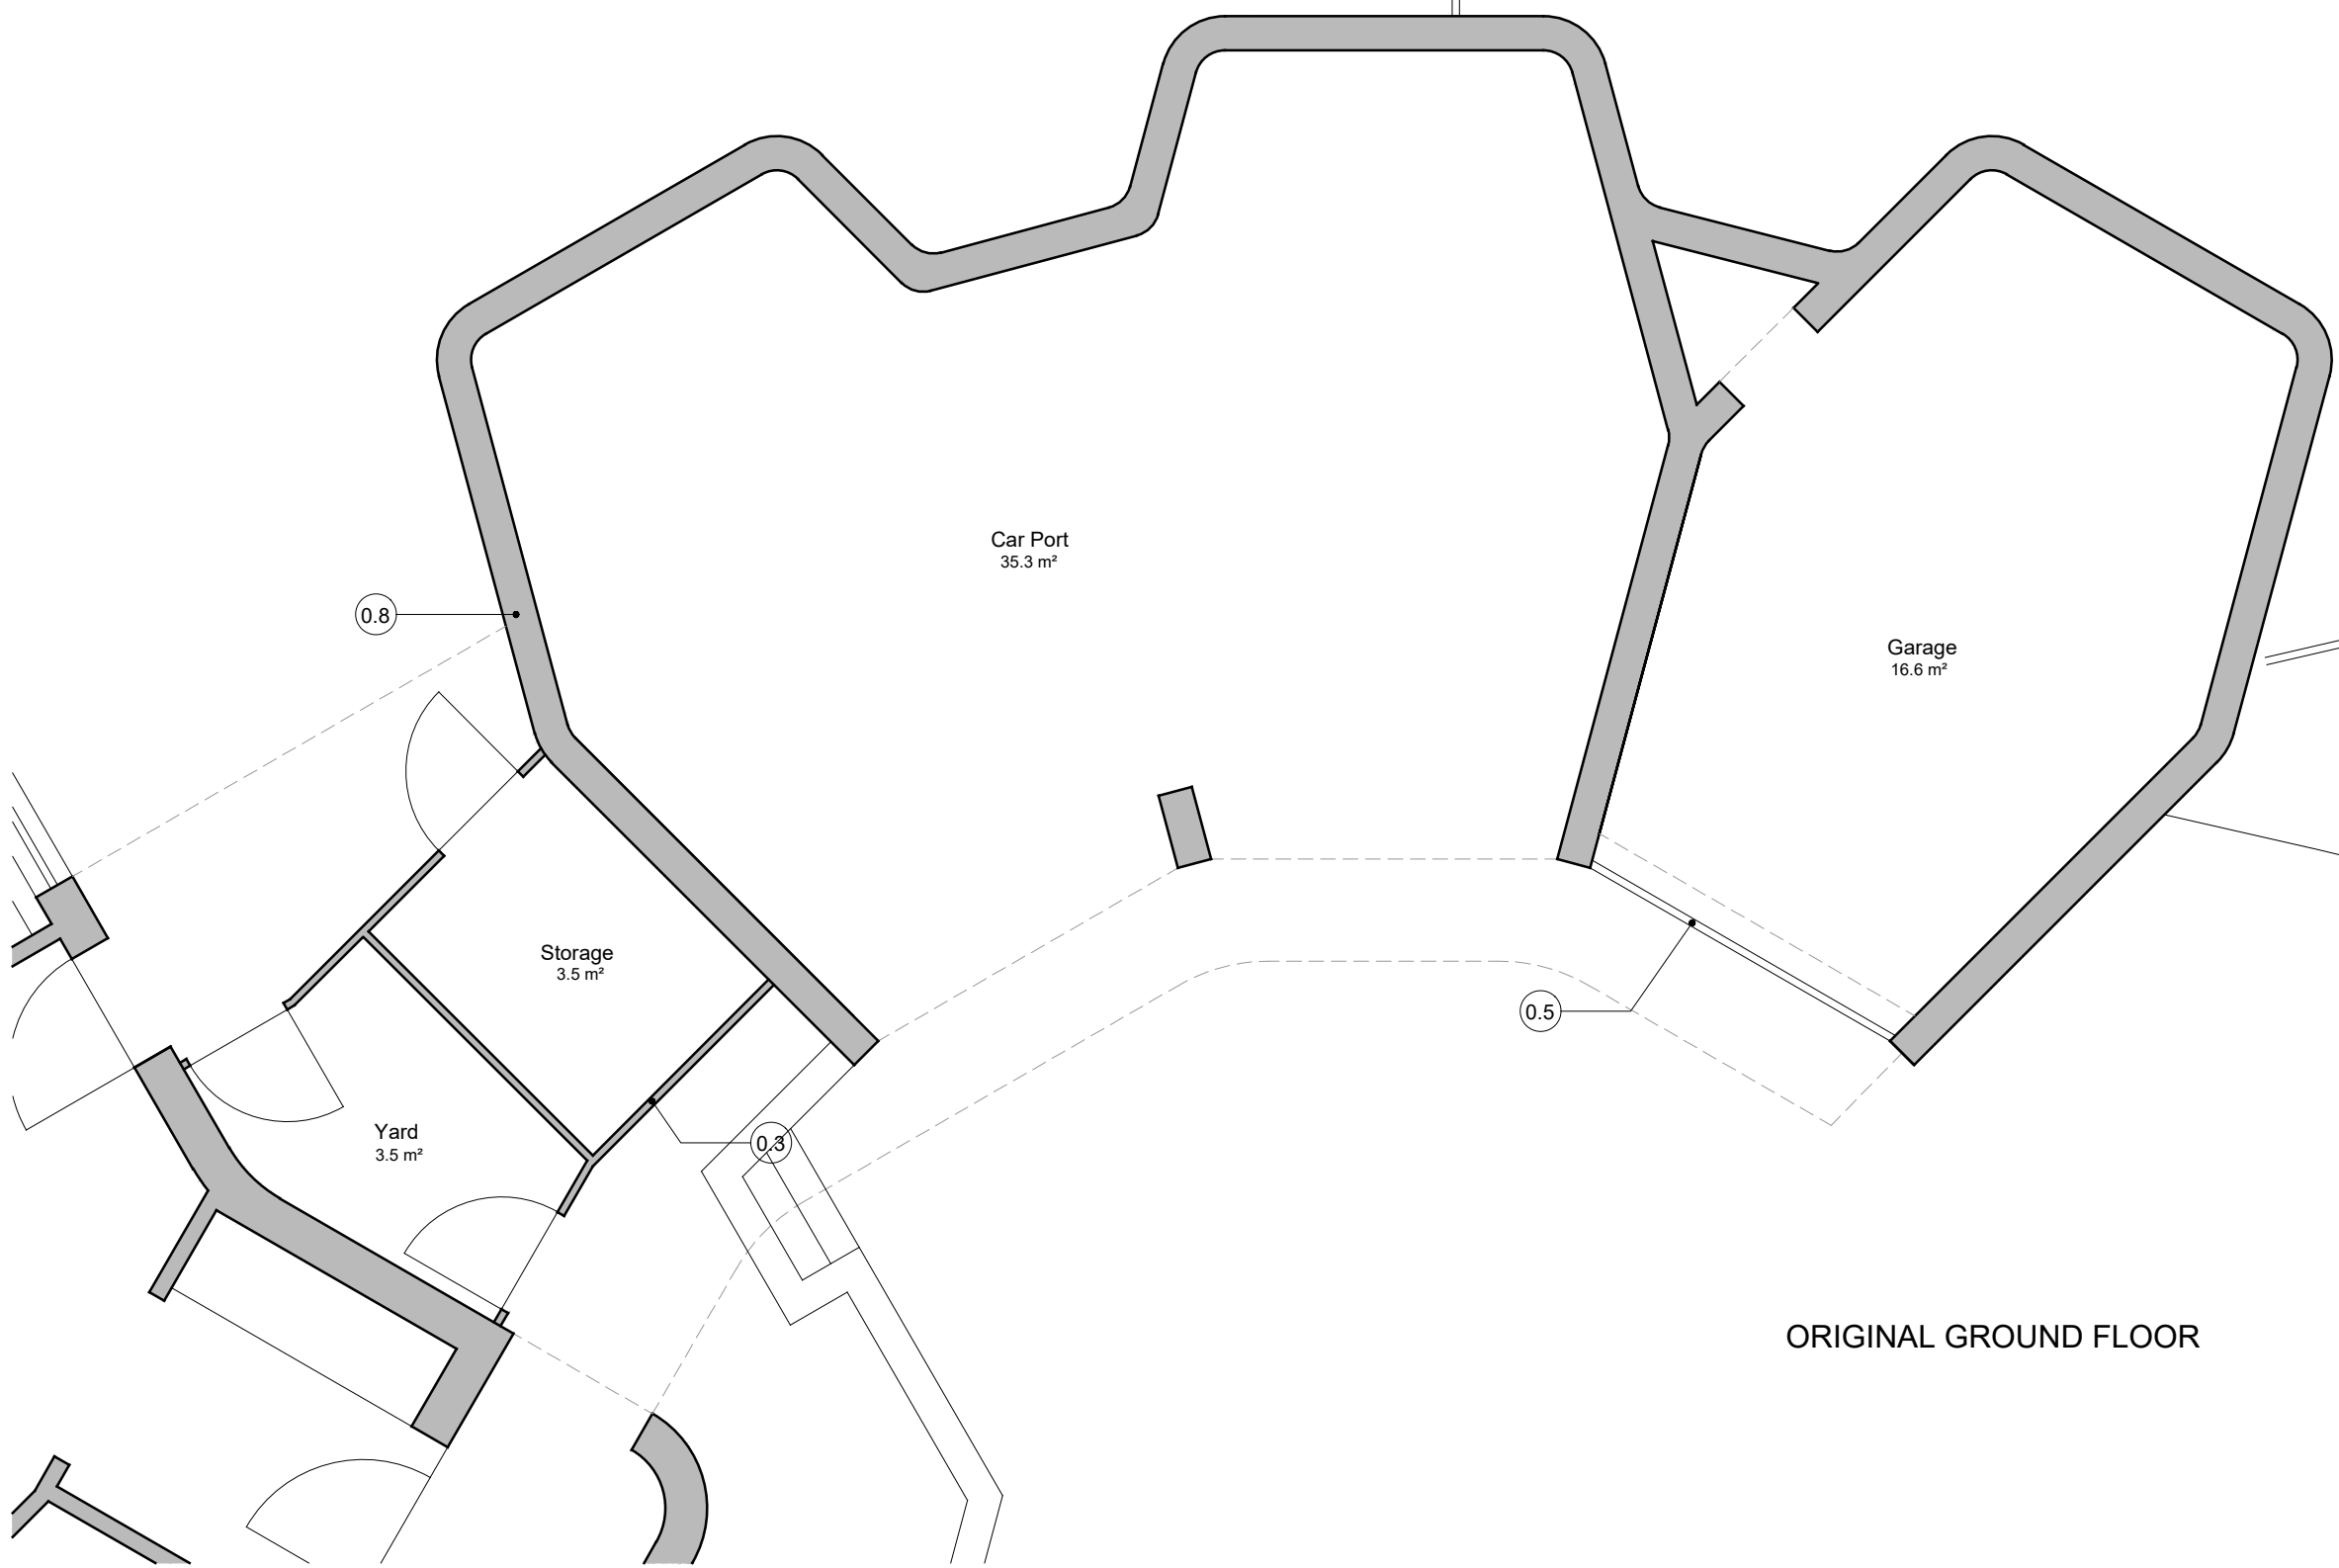

ORIGINAL GROUND FLOOR

EXISTING ELEMENTS

- 0.1 Existing dark grey facing brick walls to be retained
- 0.2 White strip fascia to be retained
- 0.3 White strip cladding to be retained
- 0.4 Existing, non-original, car port doors.
- 0.5 Existing original door to garage
- 0.6 Existing, non-original, opening into car port to be retained.
- 0.7 Existing, non-original, laundry room to be retained.
- 0.8 Existing 9" brickwall to be retained
- 0.9 Existing black painted fascias above car port and garage doors to remain
- 0.10 Existing timber joists to be retained.
- 0.11 Existing ground slab and screed to be retained.



This drawing and design is for use solely in connection with the project described below. The drawing and design is the copyright of Avanti Architects Ltd, and must not be re-issued, loaned or copied without written consent. All dimensions and setting out to be checked on site before construction. This drawing is to be read in conjunction with all other information relevant to the project. Any apparent discrepancy is to be brought to the attention of Avanti Architects Ltd. Do not scale from this drawing.

Notes

DRAWING NOT BASED ON SURVEY INFORMATION

1. Do not scale.
2. Contractor to Check all dimensions and report omissions and errors to Architect.
3. Works subject to planning and listed building consent. No works to commence without prior approval from heritage/planning authorities.

Key Plan

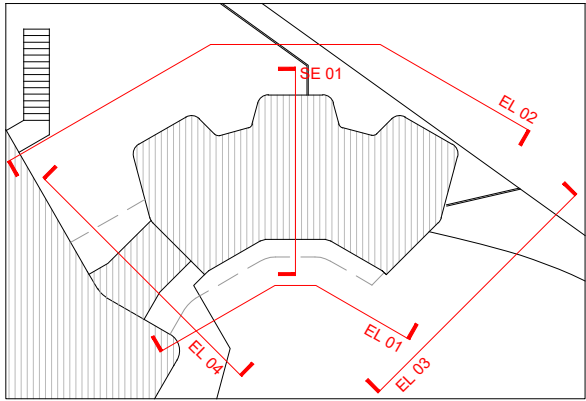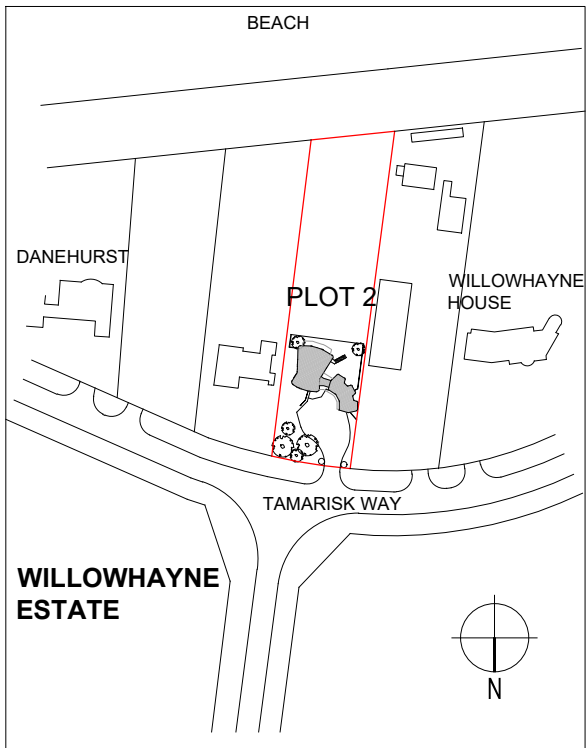

Revision	A	Date Issued	Checked	Description
	B	05/07/19	IMA	Issued for Comments
	C	05/07/19	IMA	Issued for Planning

Scale	Size	Date First Issue
1:50	A1	02/04/2019
Drawn by	Checked by	
IMA	FL	

Project
VISTA POINT VILLA

Drawing
ORIGINAL CAR PORT
ARRANGEMENT

Drawing number
AA-18064-GA-50-00

Revision
C

Status
PLANNING

AVANTI
ARCHITECTS

© Avanti Architects Ltd
361-373 City Road
London EC1V 1AS

www.avantiarchitects.co.uk
+ 44 (0) 20 7278 3060
aa@avantiarchitects.co.uk