

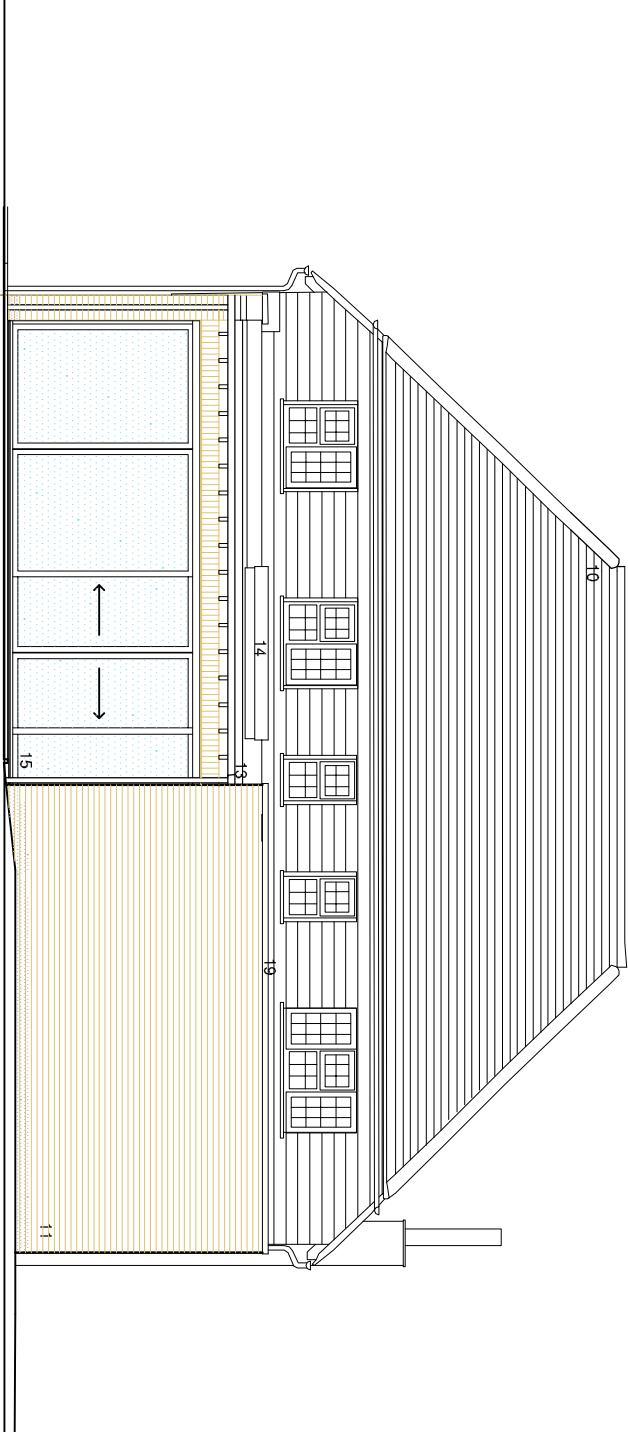


Scale Bar 1:100

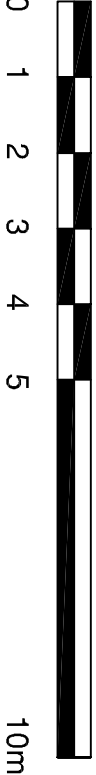

1:100 North elevation as proposed

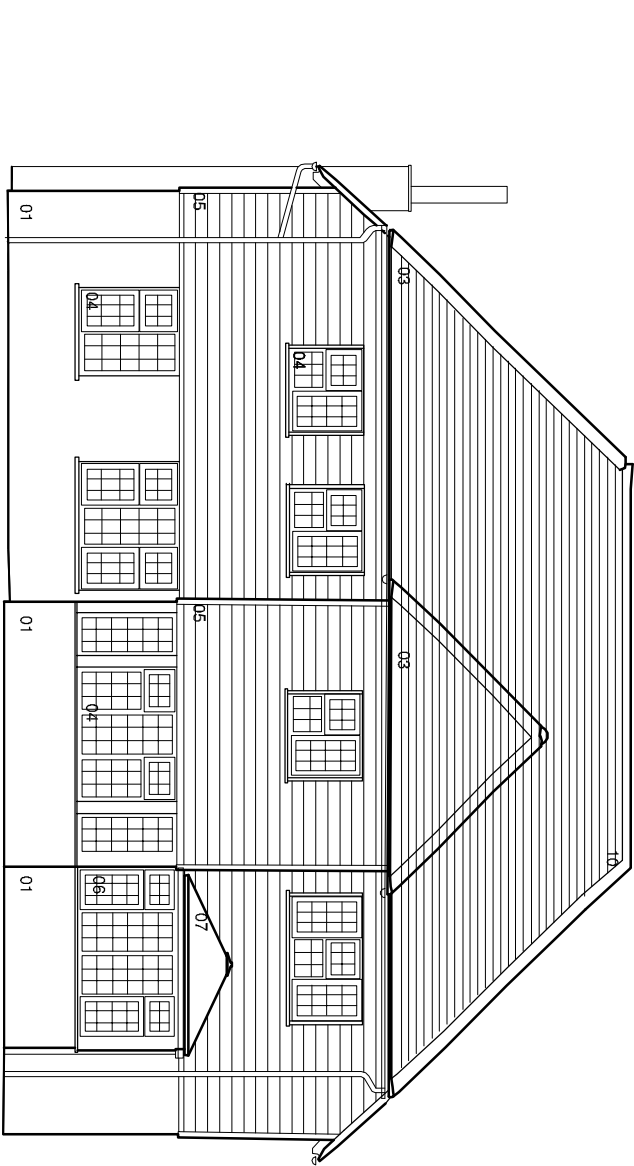

1:100 South elevation as proposed

Materials


- 01 Painted brickwork existing
- 02 Fibre cement cladding existing
- 03 Clay roofing tiles existing
- 04 Upvc framed glazed windows/ doors existing
- 05 Timber weatherboard cladding (painted) existing
- 06 Conservatory existing
- 07 Conservatory roof existing
- 08 Painted Garage door

09 Timber fencing existing


- 10 New clay tiles to match existing
- 11 Painted brickwork
- 12 PPC aluminium door, colour tbc
- 13 Single ply roof with proprietary flashings
- 14 Glazed rooflight
- 15 PPC aluminium glazed window/ door system, colour tbc
- 16 PPC metal garage door, colour tbc
- 17 Stained siberian larch vertical cladding
- 18 Zinc standing seam roof edge
- 19 PPC aluminium coping

© This drawing is copyright and must not be reproduced without the written consent of the Architect.

REV	DATE	DESCRIPTION
A	17.08.26	West Elevation: garage door widened and relocated to center of wall, cladding changed from fibre cement to stained siberian larch; zinc standing seam roof edge added. Front and rear doors changed from glazed aluminium to solid aluminium. East Elevation: cantilvered roof replaced with parapet and aluminium coping. Brickwork changed from fairface to painted brickwork. Descriptions 11, 12 and 17 altered. Descriptions 18 and 19 added

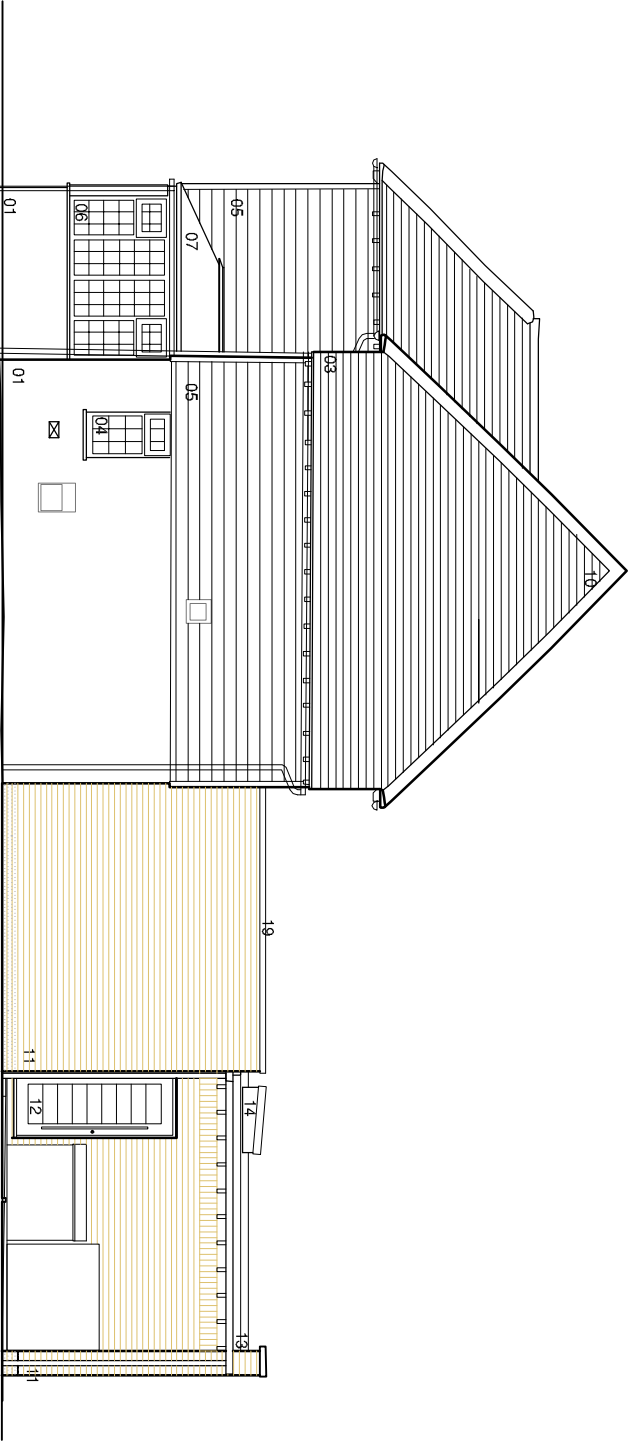

1:100 East elevation as proposed

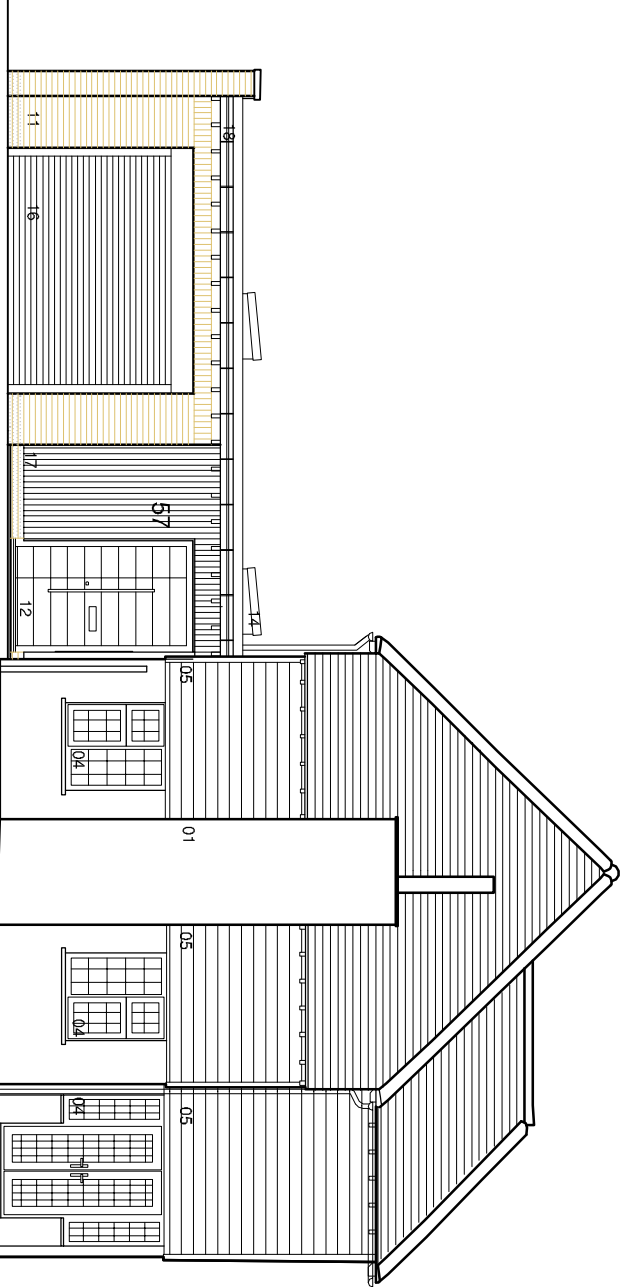

1:100 West elevation as proposed

Extensions/ alterations to 57 Manor Road,
East Preston, BN16 1PY

Elevations as proposed sh 1

PLANNING

 saville jones | architects

DWG: \DRAWINGS\PROJECTS\SAJA_1_2002.DWG

date:	Sept 25	25013	SK	09A
scale:	1 : 100 @A3			