
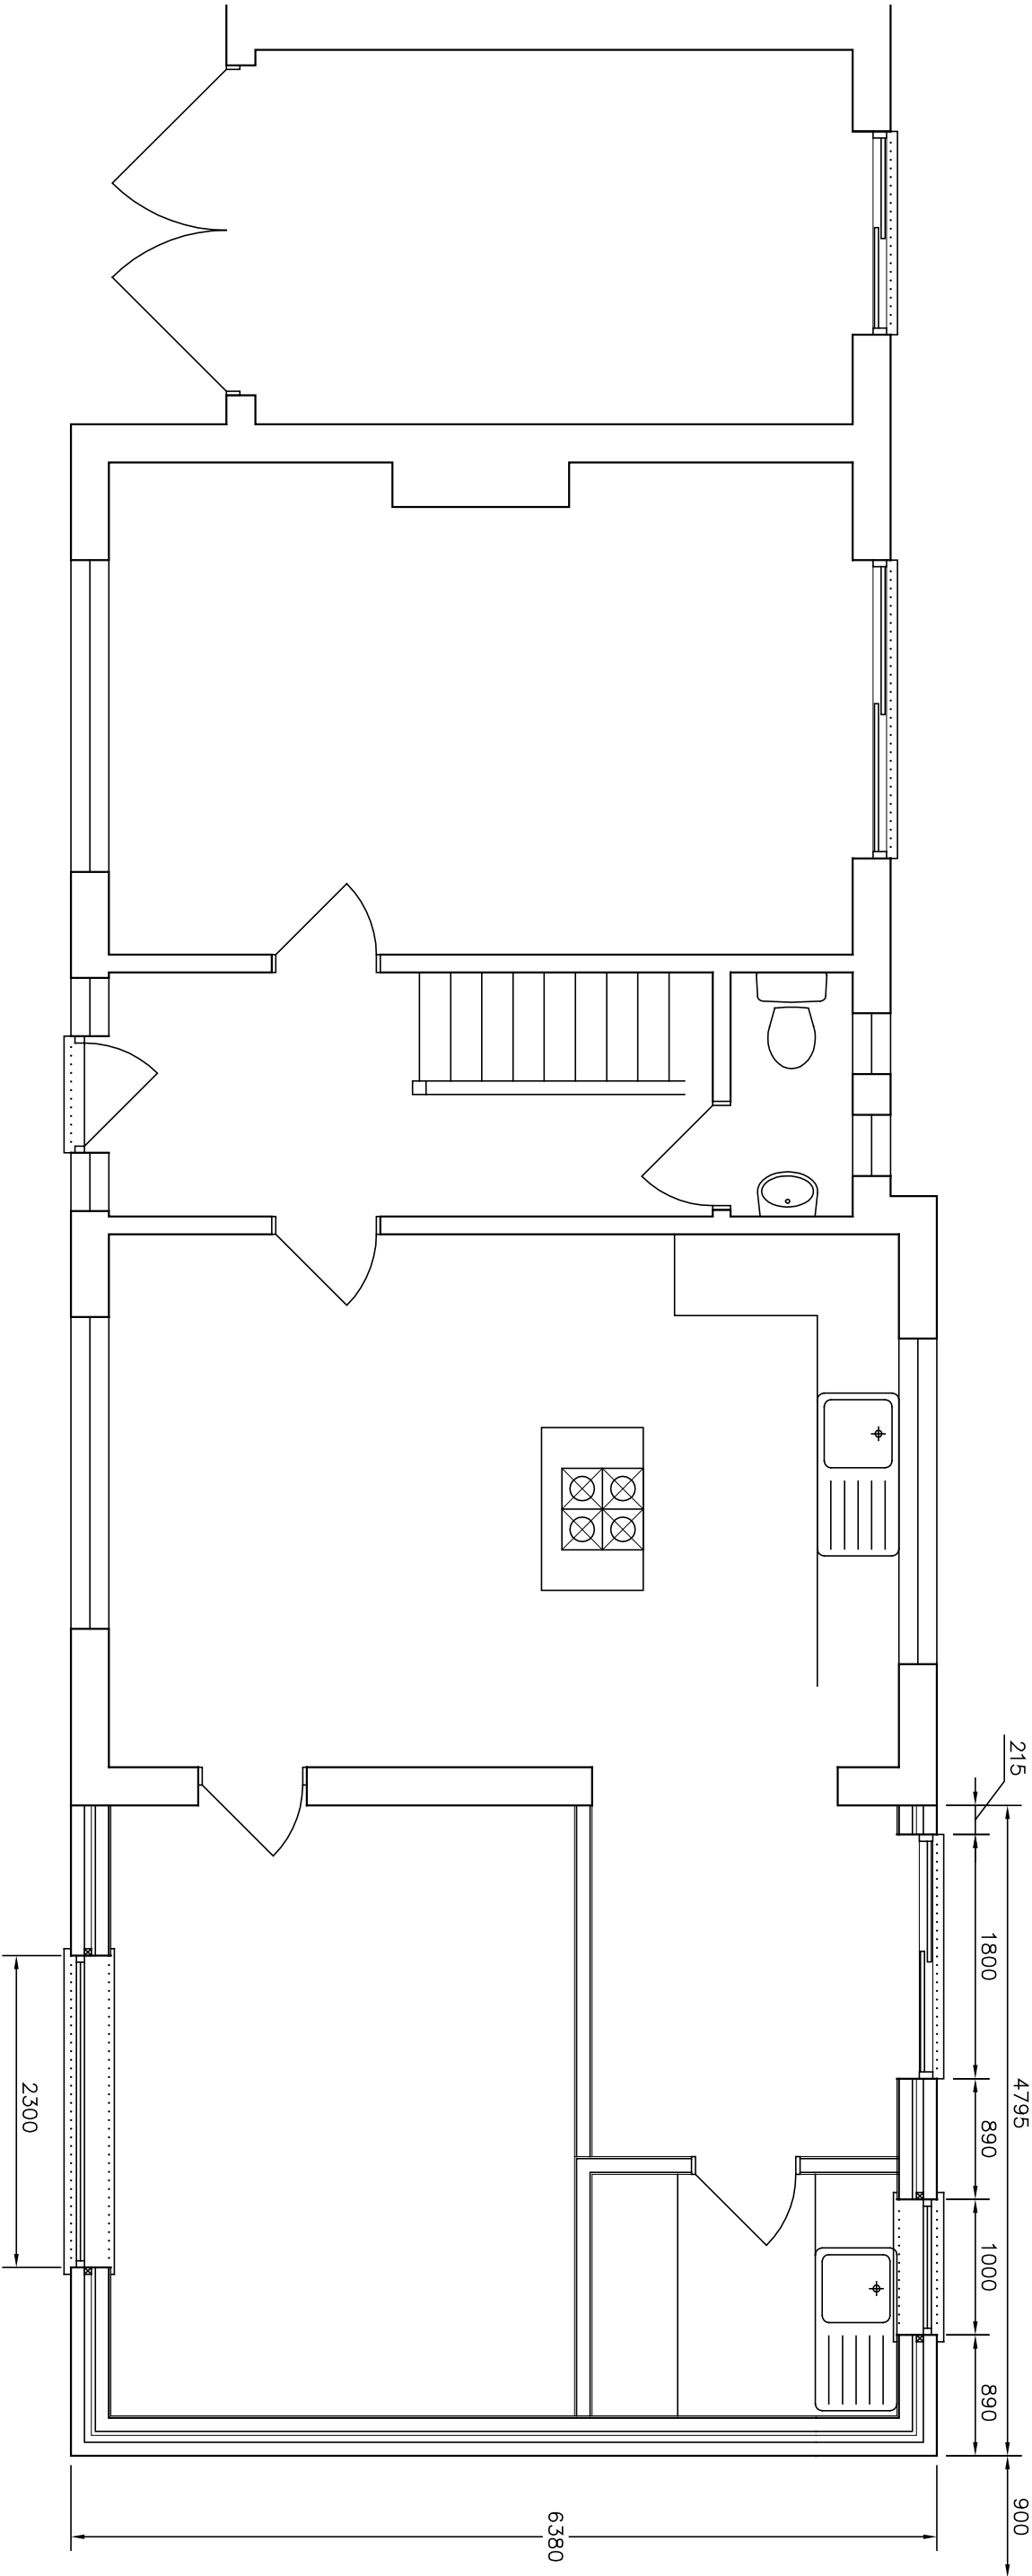


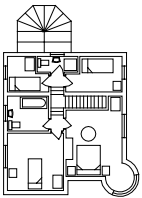

Amendments: –

BRYCESON SHAW ASSOCIATES	
Surveyors and Designers	
2 Wellesley Court, Fitzalan Road, Littlehampton, West Sussex BN17 5JW	
Tel. 01903 734381 Mobile: 07889 651301	
E-mail: brycesonshaw@btinternet.com	
	
Project: Proposed extension; 61 Rounstone Crescent, East Preston BN16 1DQ	
Drawing: Ground floor	
For: Mr. & Mrs. D. Larkham	
Drawn: PKS	Date: April 2018
Scales: 1:50	No: 2279/01/03
To scale when printed on A3	