


General Notes:


Do not scale dimensions from this drawing, unless for Planning purposes.

The Contractor is responsible for checking all dimensions on site prior to commencement of the works.


This drawing is to be read in conjunction with the specification.

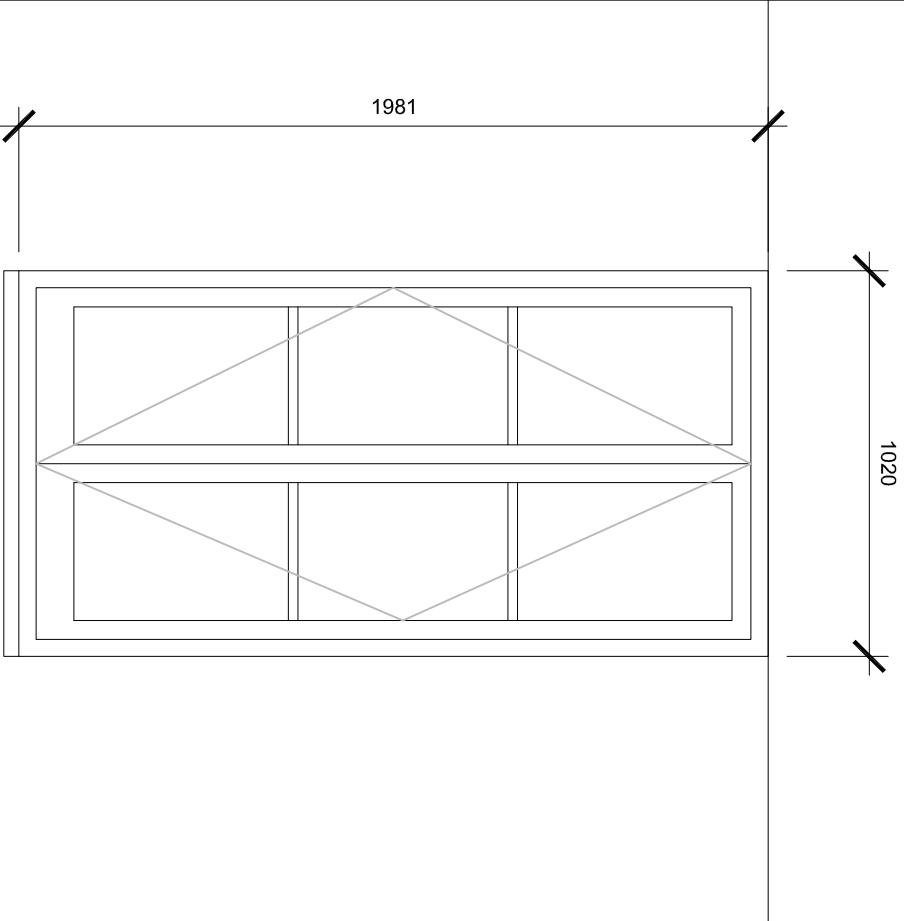

Window A

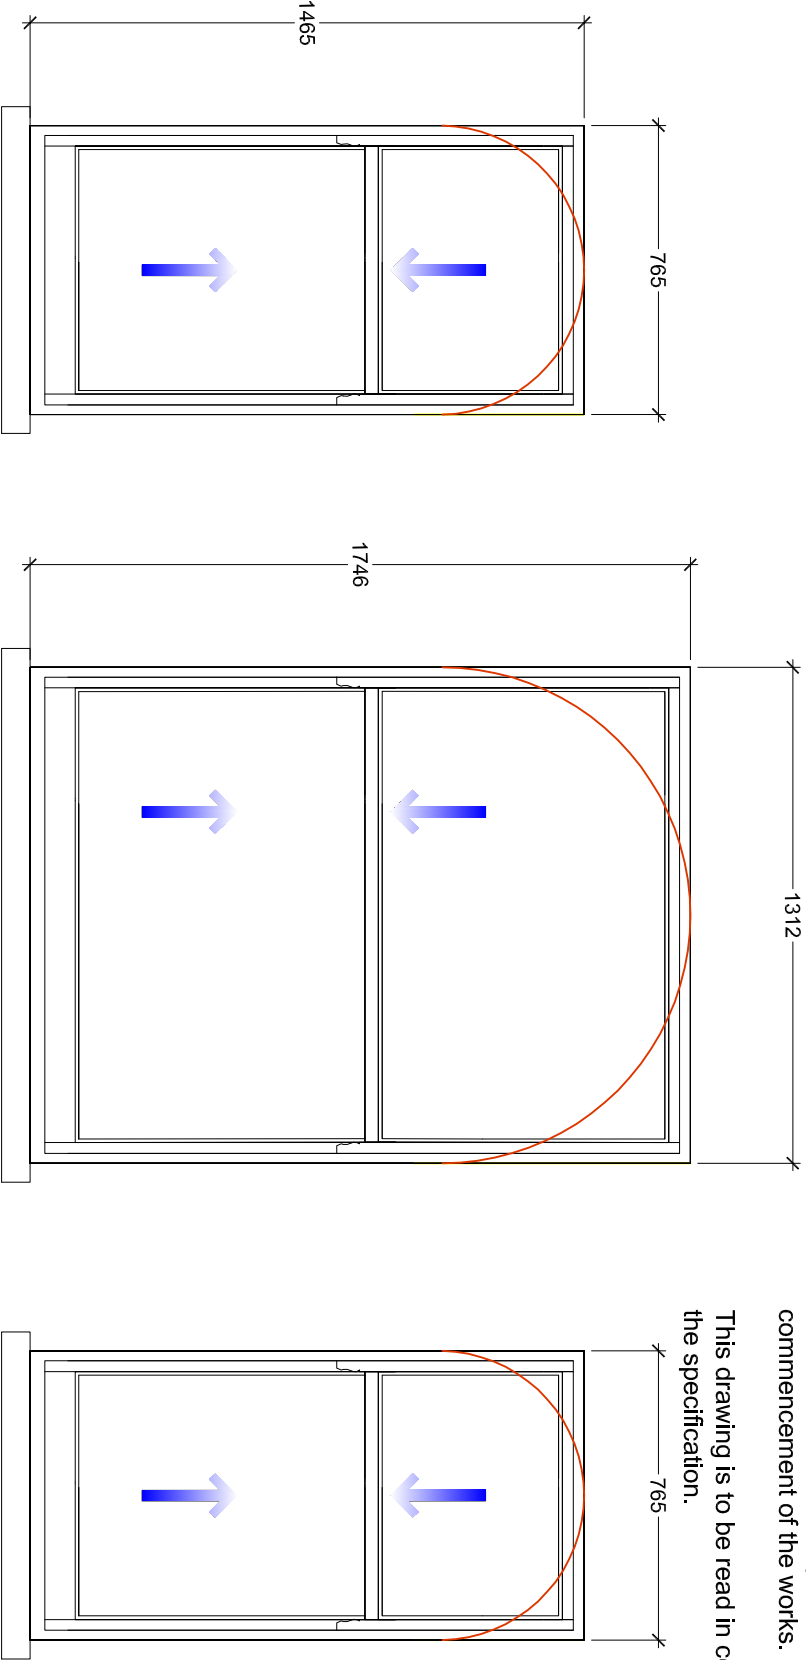

EXISTING WINDOW SET BEHIND CURVED FRONT HEAD

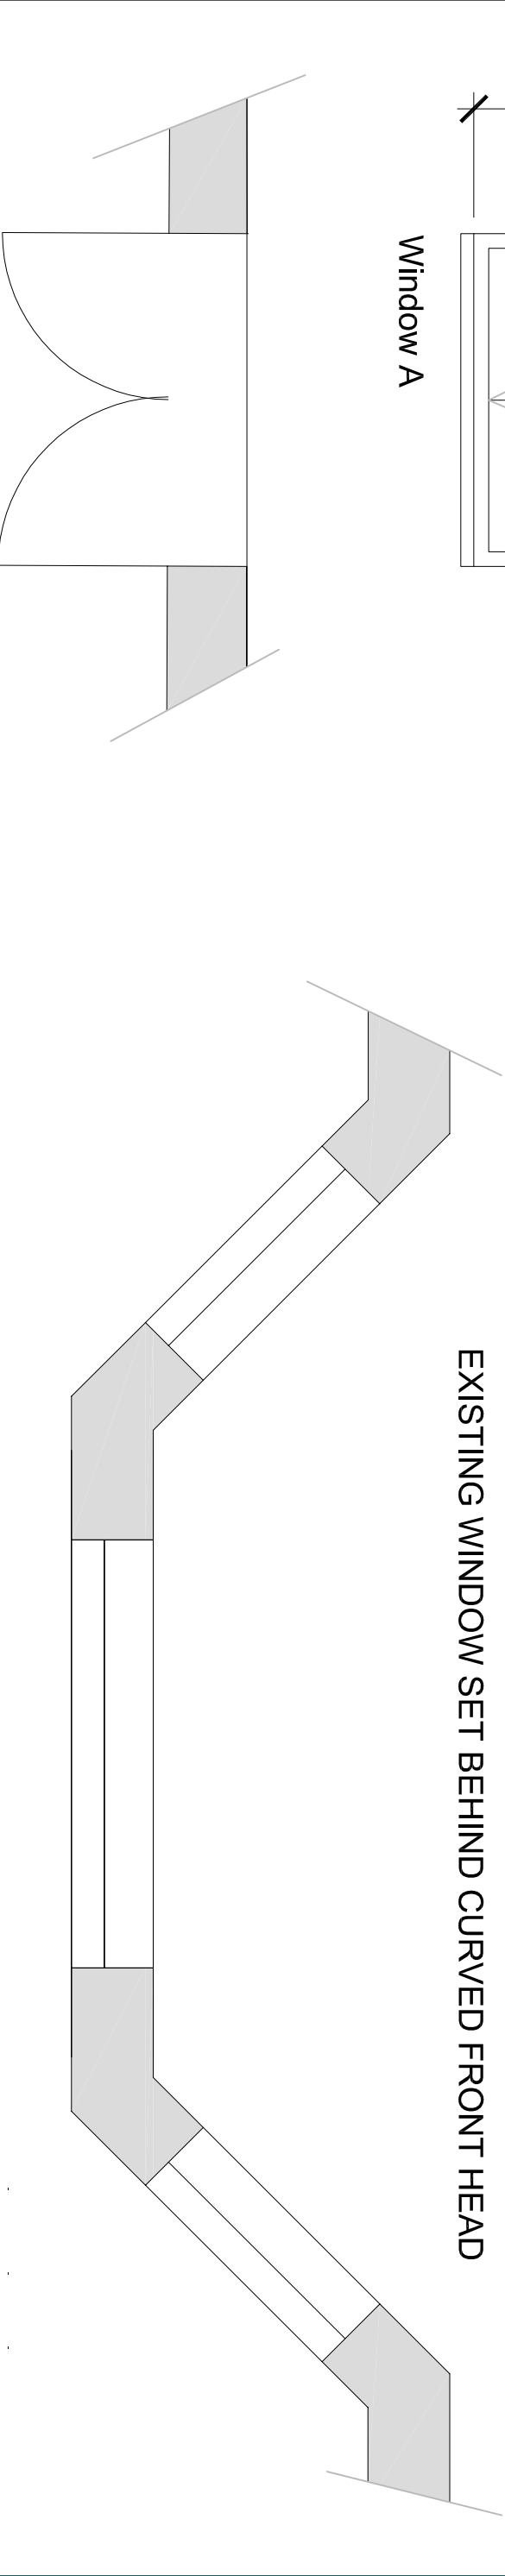

Brian Elstone Surveying Services Ltd Brian Elstone, MCIOB, MCABE Building Surveyor and Architectural Consultant CDM Consultant 6 Canterbury Road, Rustington, West Sussex, BN16 3JA Phone: 01903 784884, Mobile: 07710 593021. Email: brian@elstone.biz	Client:		Ms. C. Demetriou, Flat 4, 87 Sea Road, East Preston, BN16 1LN	
	Project:		Replacement Windows.	
	Drawing Title:		Existing Windows sheet 1	
	Revision	Date	Description	
	Scale:	Date:	Drawn By:	
	1:20	27/08/2025	BE	
	Drawing Number:		Revision:	
	1708/002		-	