
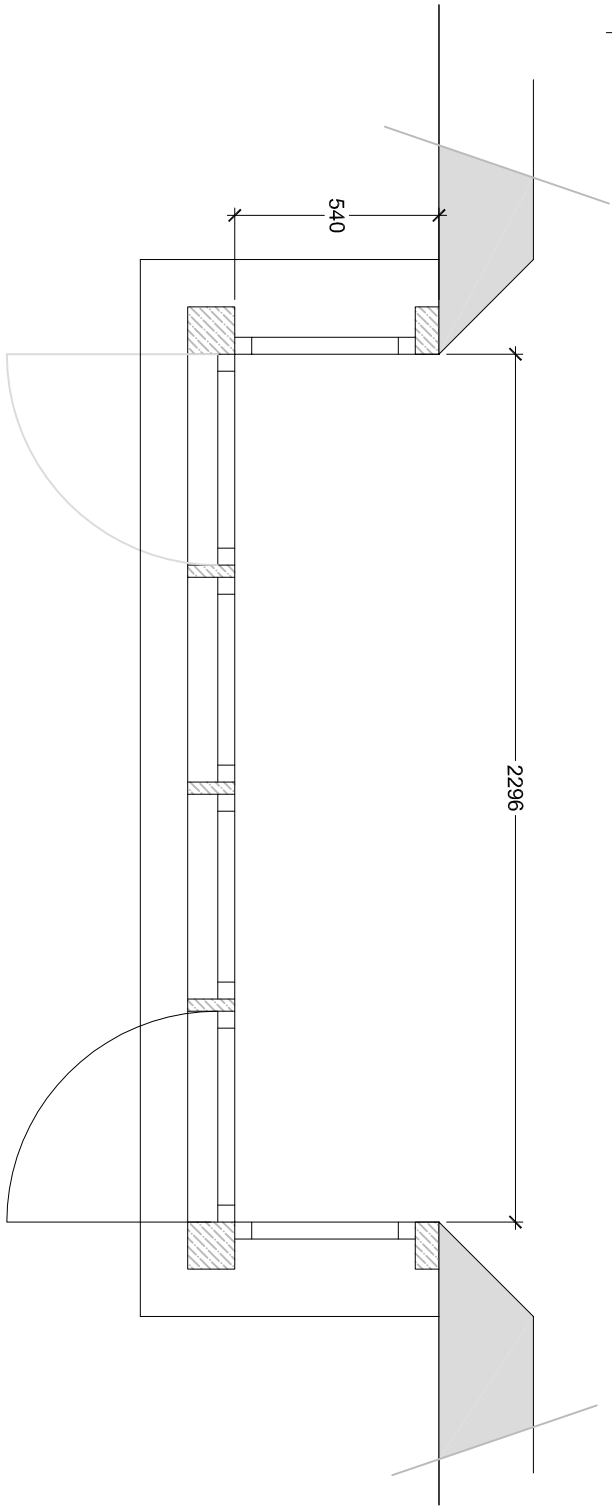


General Notes:

Do not scale dimensions from this drawing, unless for Planning purposes.

The Contractor is responsible for checking all dimensions on site prior to commencement of the works.

This drawing is to be read in conjunction with the specification.

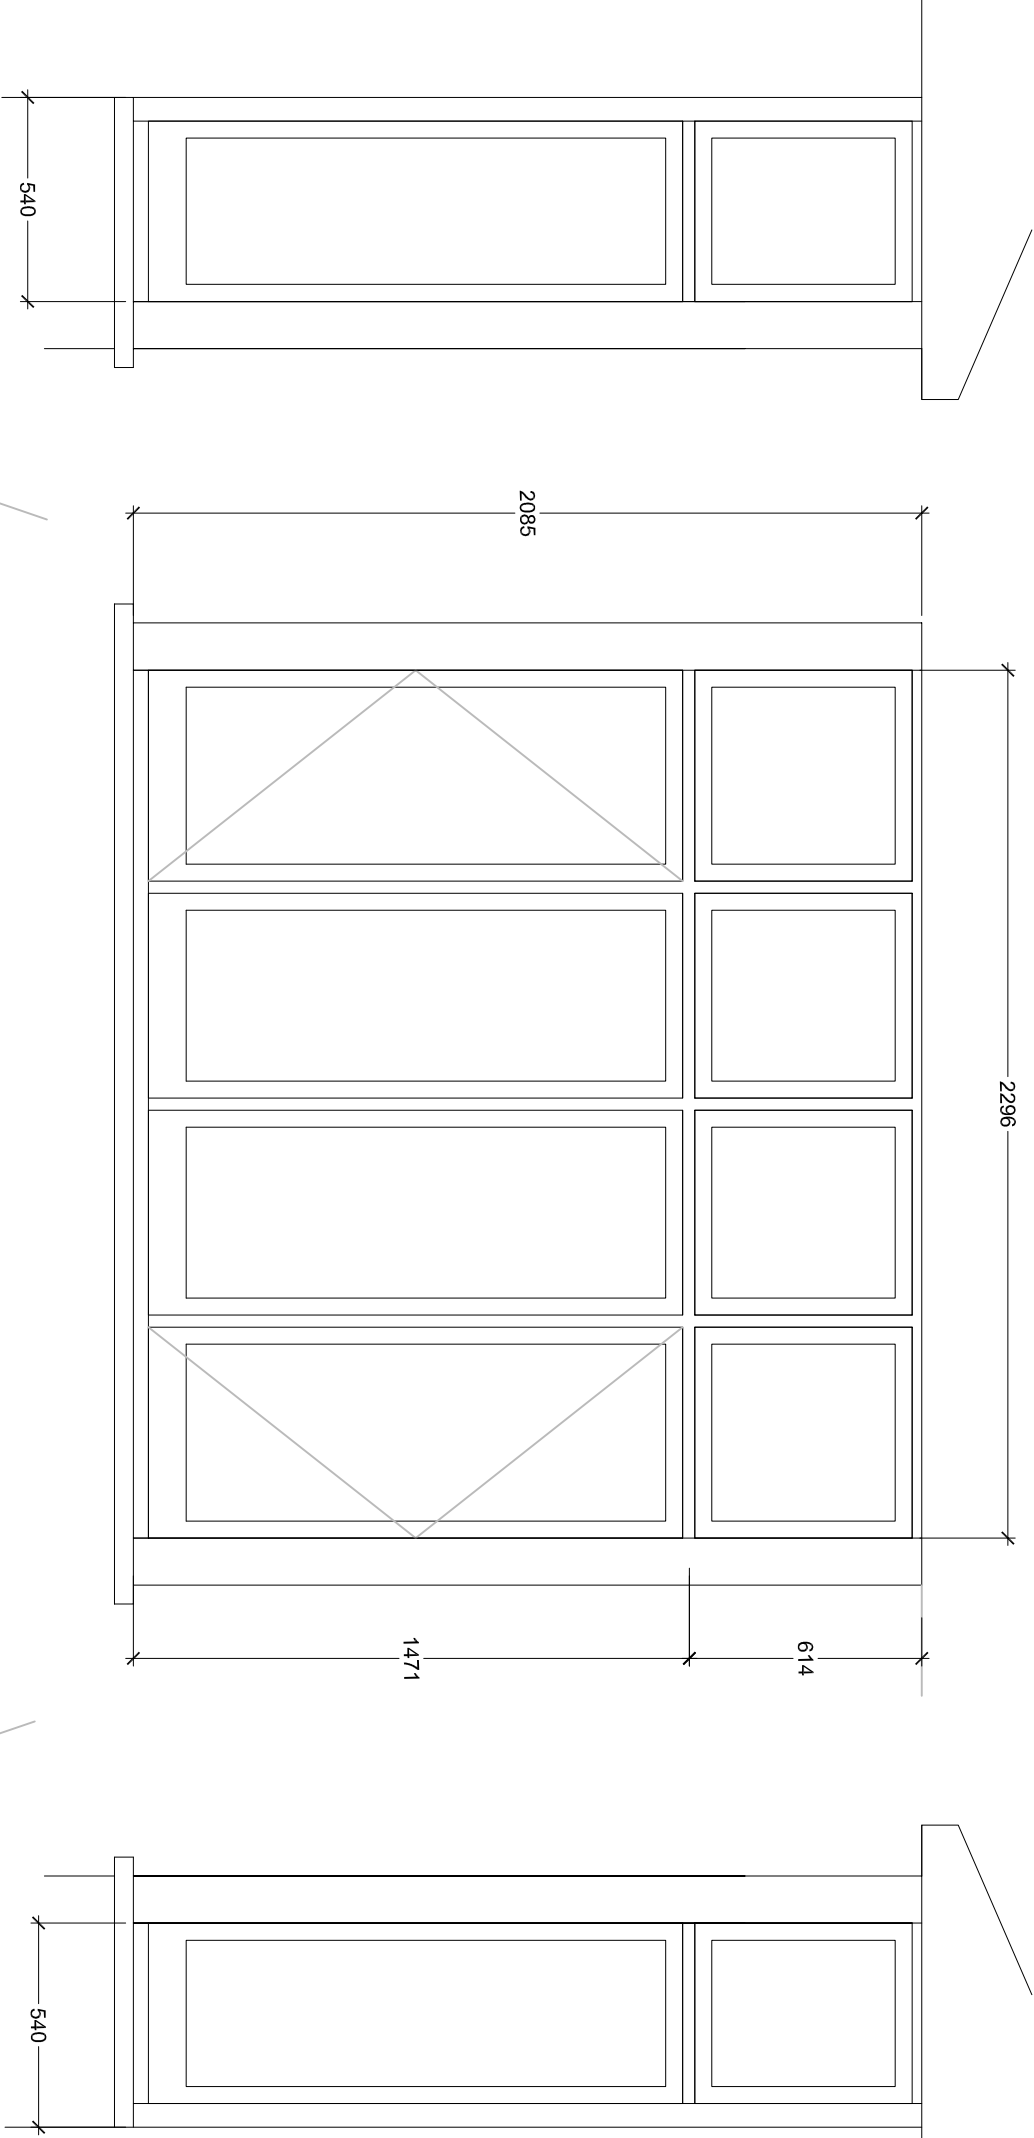

Brian Elstone Surveying Services Ltd

Brian Elstone, MCIOS, MCABE
Building Surveyor and Architectural Consultant
CDM Consultant
6 Canterbury Road, Rustington,
West Sussex, BN16 3JA
Phone: 01903 784884, Mobile: 07710 593021.
Email: brian@elstone.biz

Client: Ms. C. Demetriou, Flat 4, 87 Sea Road, East Preston, BN16 1LN Project: Replacement Windows.	Revision			Date		Description	
	Scale:		Date:		Drawn By:		
	1:20		27/08/2025		BE		
	Drawing Number:		Revision:				
Drawing Title: Existing Windows sheet 2	1708/003		-				