


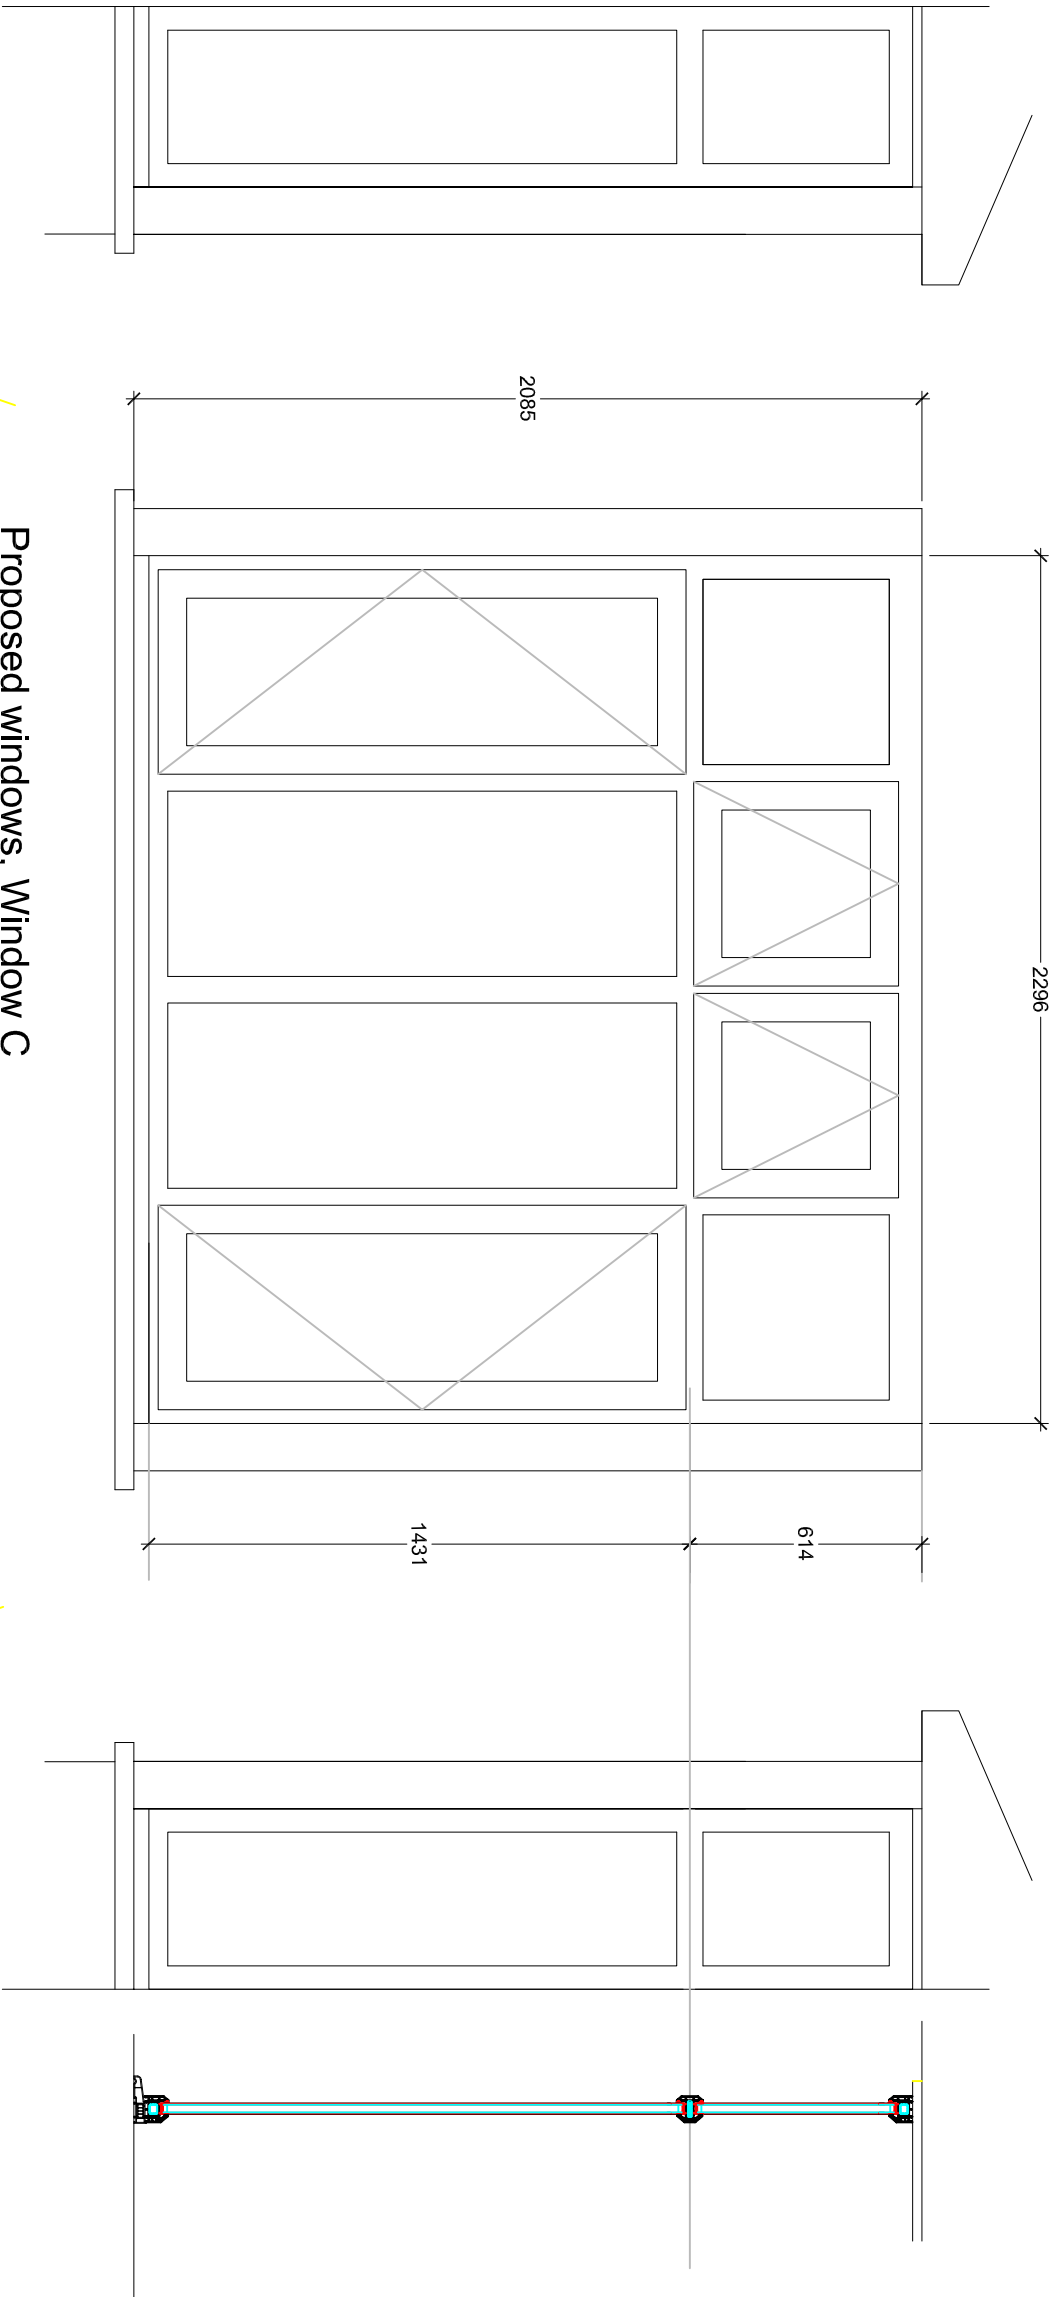


General Notes:

Do not scale dimensions from this drawing, unless for Planning purposes.

The Contractor is responsible for checking all dimensions on site prior to commencement of the works.

This drawing is to be read in conjunction with the specification.

Proposed windows, Window C

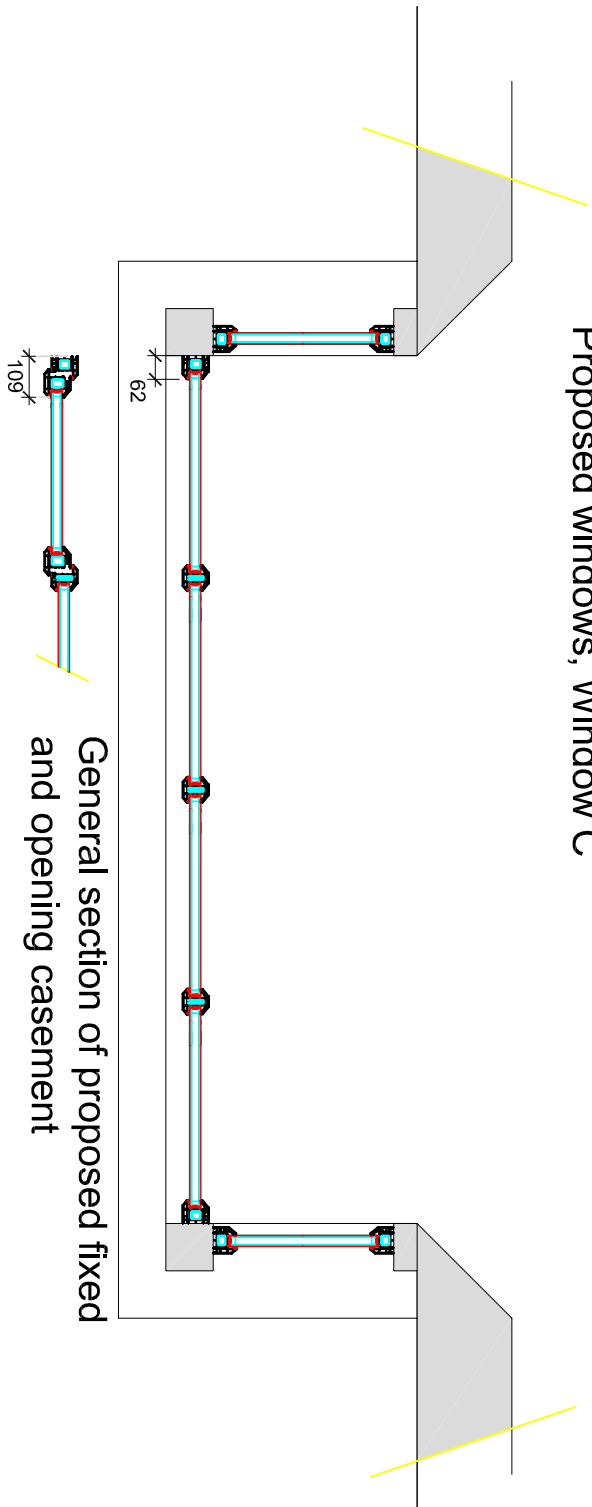

Brian Elstone Surveying Services Ltd
Brian Elstone, MCIQB, MCABE
Building Surveyor and Architectural Consultant
CDM Consultant
6 Canterbury Road, Rustington,
West Sussex, BN16 3JA
Phone: 01903 784884, Mobile: 07710 593021.
Email: brian@elstone.biz

Client: Ms. C. Demetriou, Flat 4, 87 Sea Road, East Preston, BN16 1LN	Revision			Date	Description
	Scale:		Date:	Drawn By:	
	1:20		27/08/2025	BE	
	Drawing Number:		Revision:		
Project: Replacement Windows.	1708/005				
	-				
Drawing Title: Proposed Windows sheet 2					