


SEE GEN:NOTES & S.ENG'S INFORMATION.

ASSOCIATED BY S.ENG

GROUND 7 / 100

exlg: ground floor is solid conc: const'n

00911500
XEROX

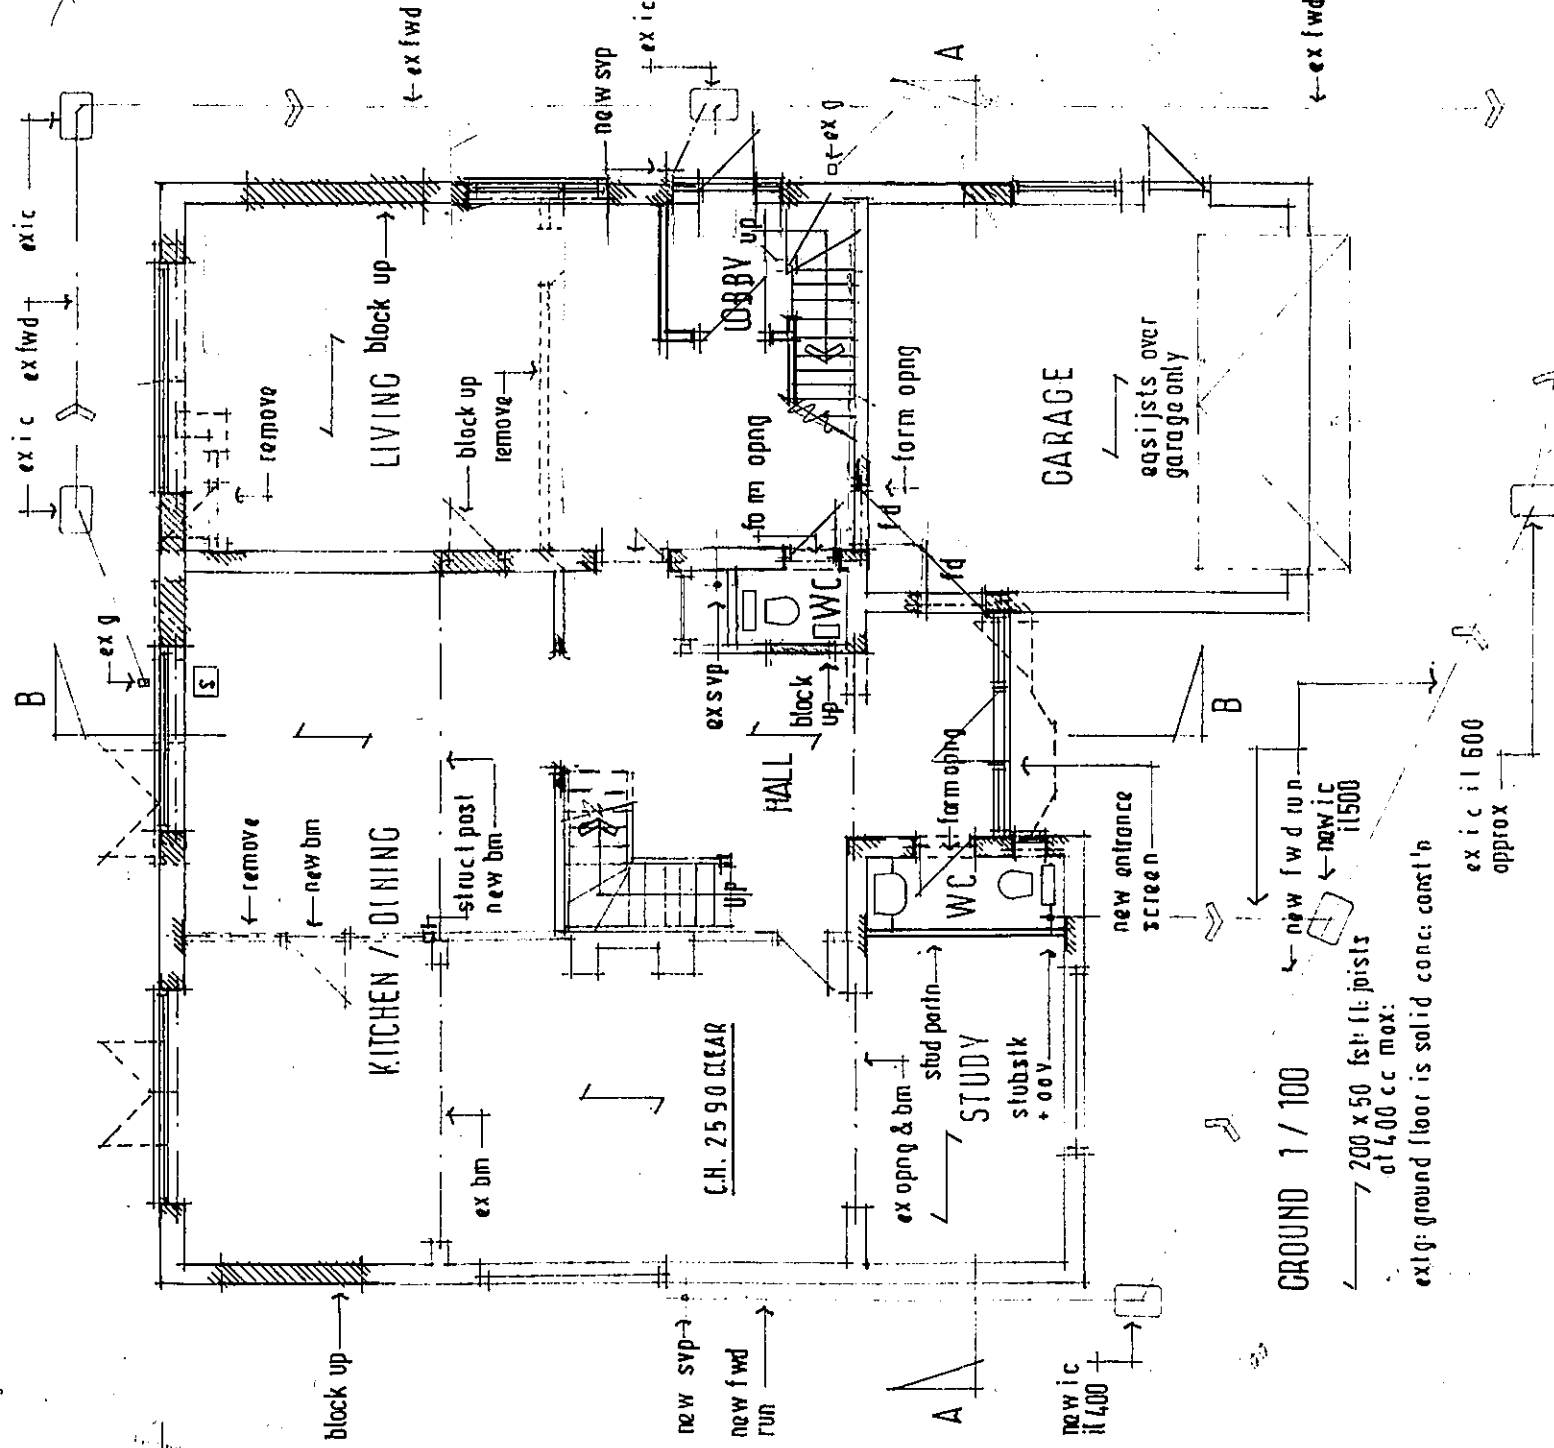

All structural timber C16 unless otherwise noted. All structural and external timber pressure impregnated with preservative, cut ends site swapped with Cuprinol or similar treatment.