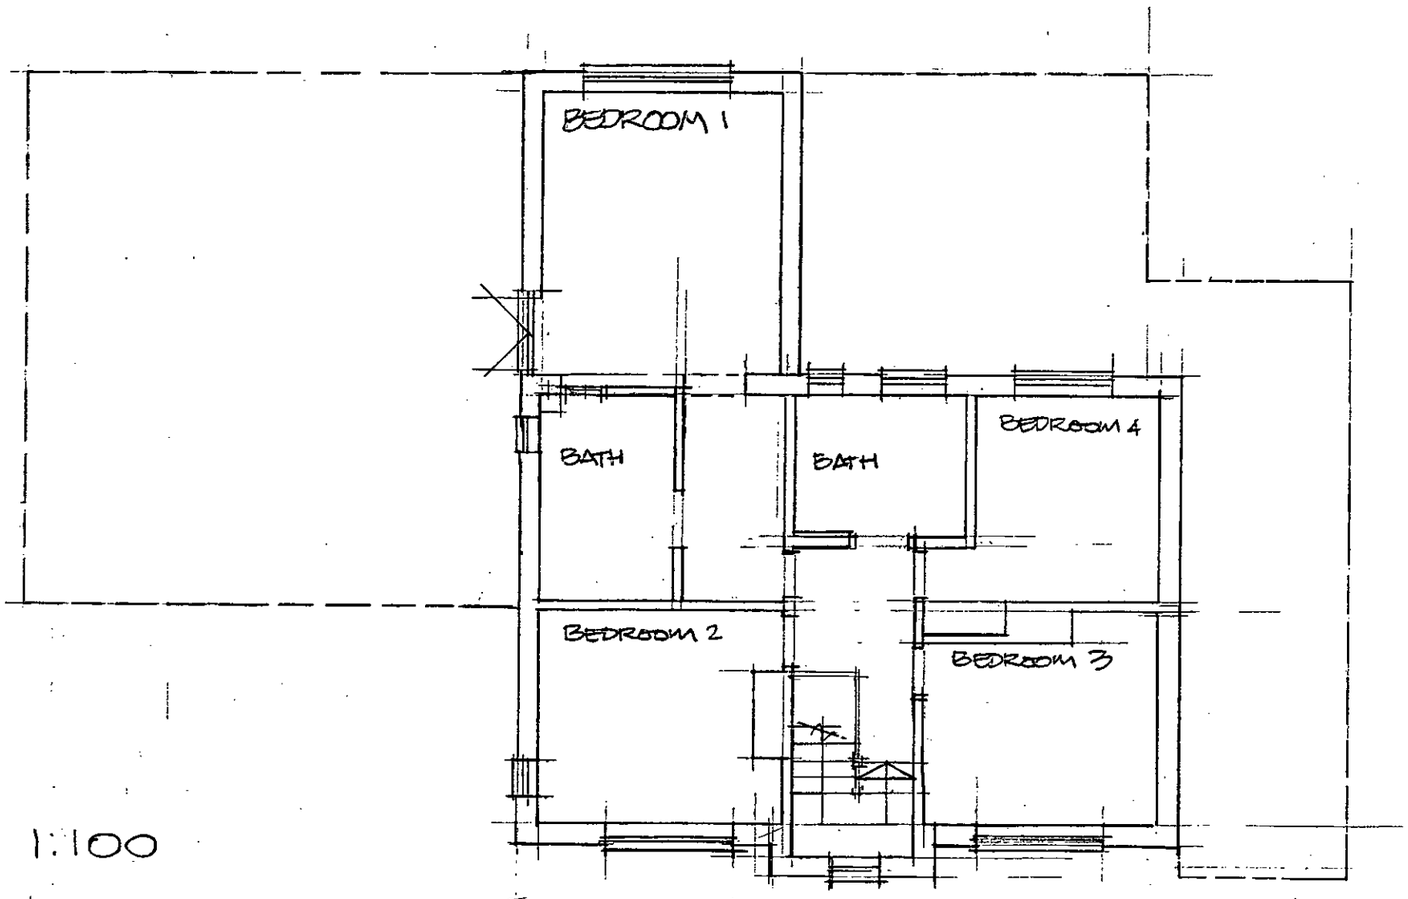


1:100

FIRST FLOOR - PLAN AS EXISTING

28 THE RIDINGS EAST PRESTON

B 12·6·2014 WINDOW SOUTH INDICATED

DWG Nº 6 A B

J S WISEMAN
3 HERM ROAD
FERRING
01903 248078

ARUN DISTRICT COUNCIL EP/87/14/HH