
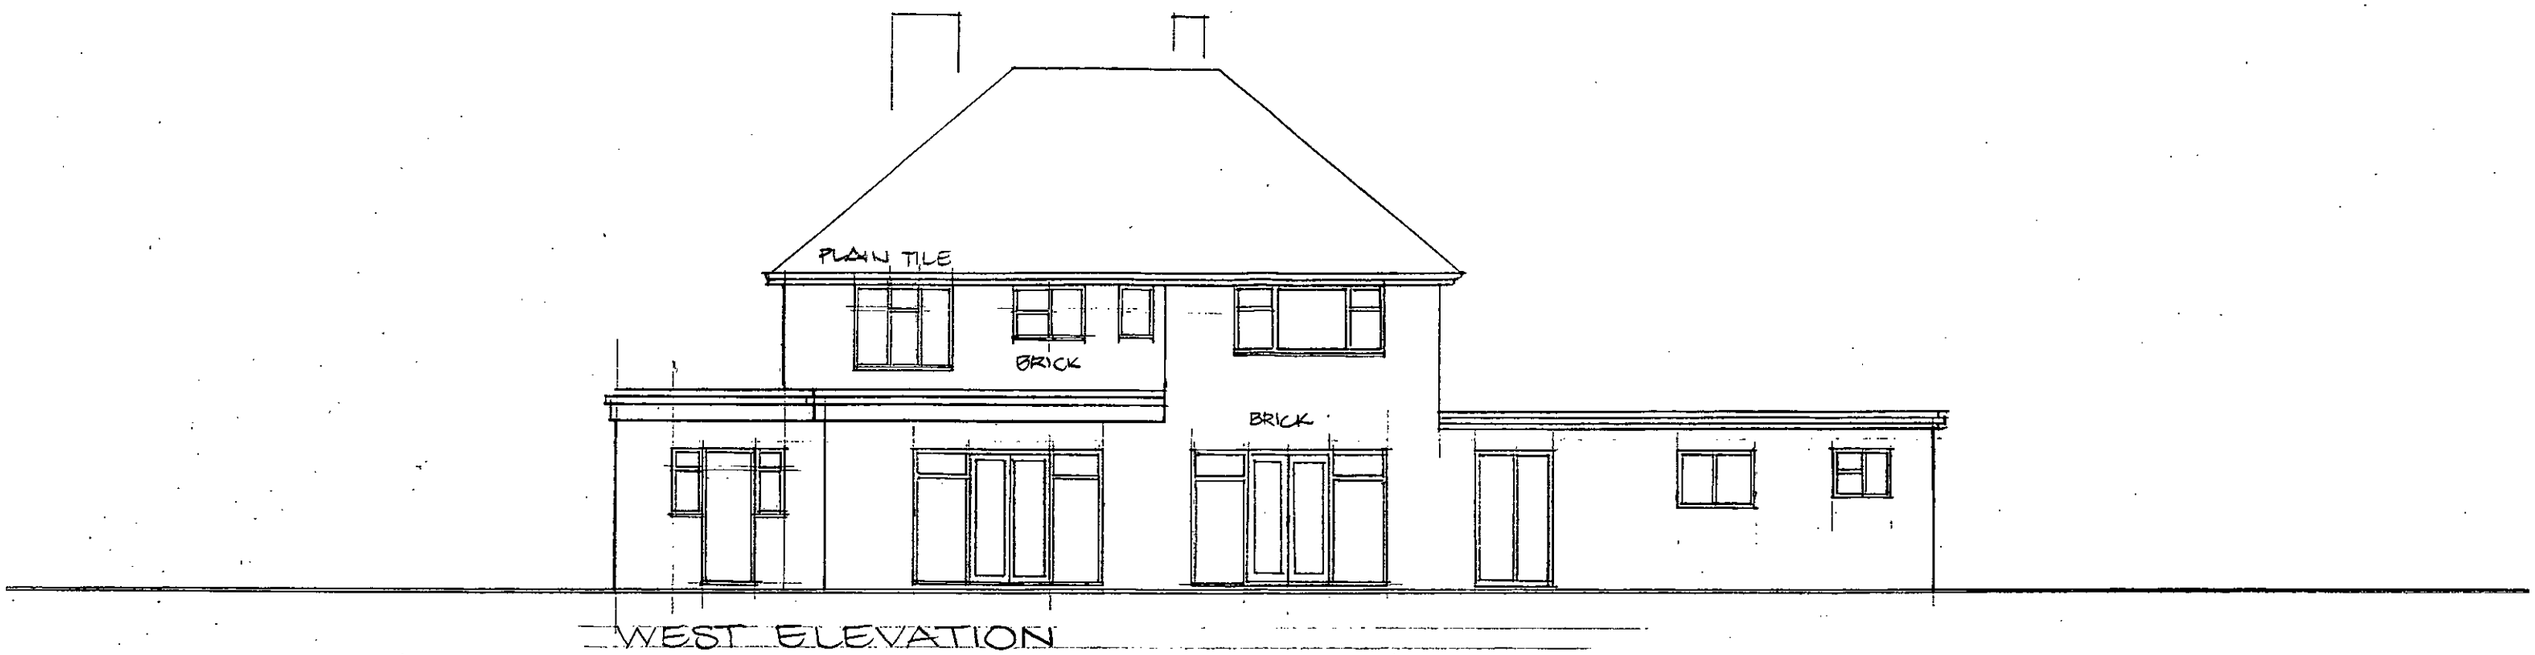


WEST ELEVATION

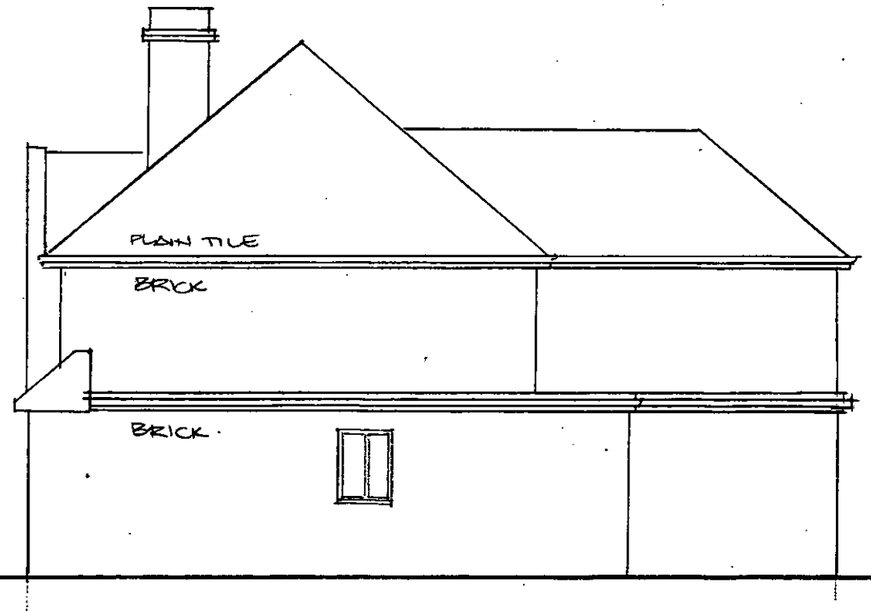

NORTH ELEVATION

28 THE RIDINGS EAST PRESTON

ELEVATIONS AS EXISTING

A · 12 · G 2014 WEST ELEV. AMENDED

DWG No 8 A

J. J. WIDEMAN
3 HERM ROAD
FERRING
01903 248078

MAY 2014

ARUN DISTRICT COUNCIL EP/87/14/HH