


GARAGE.

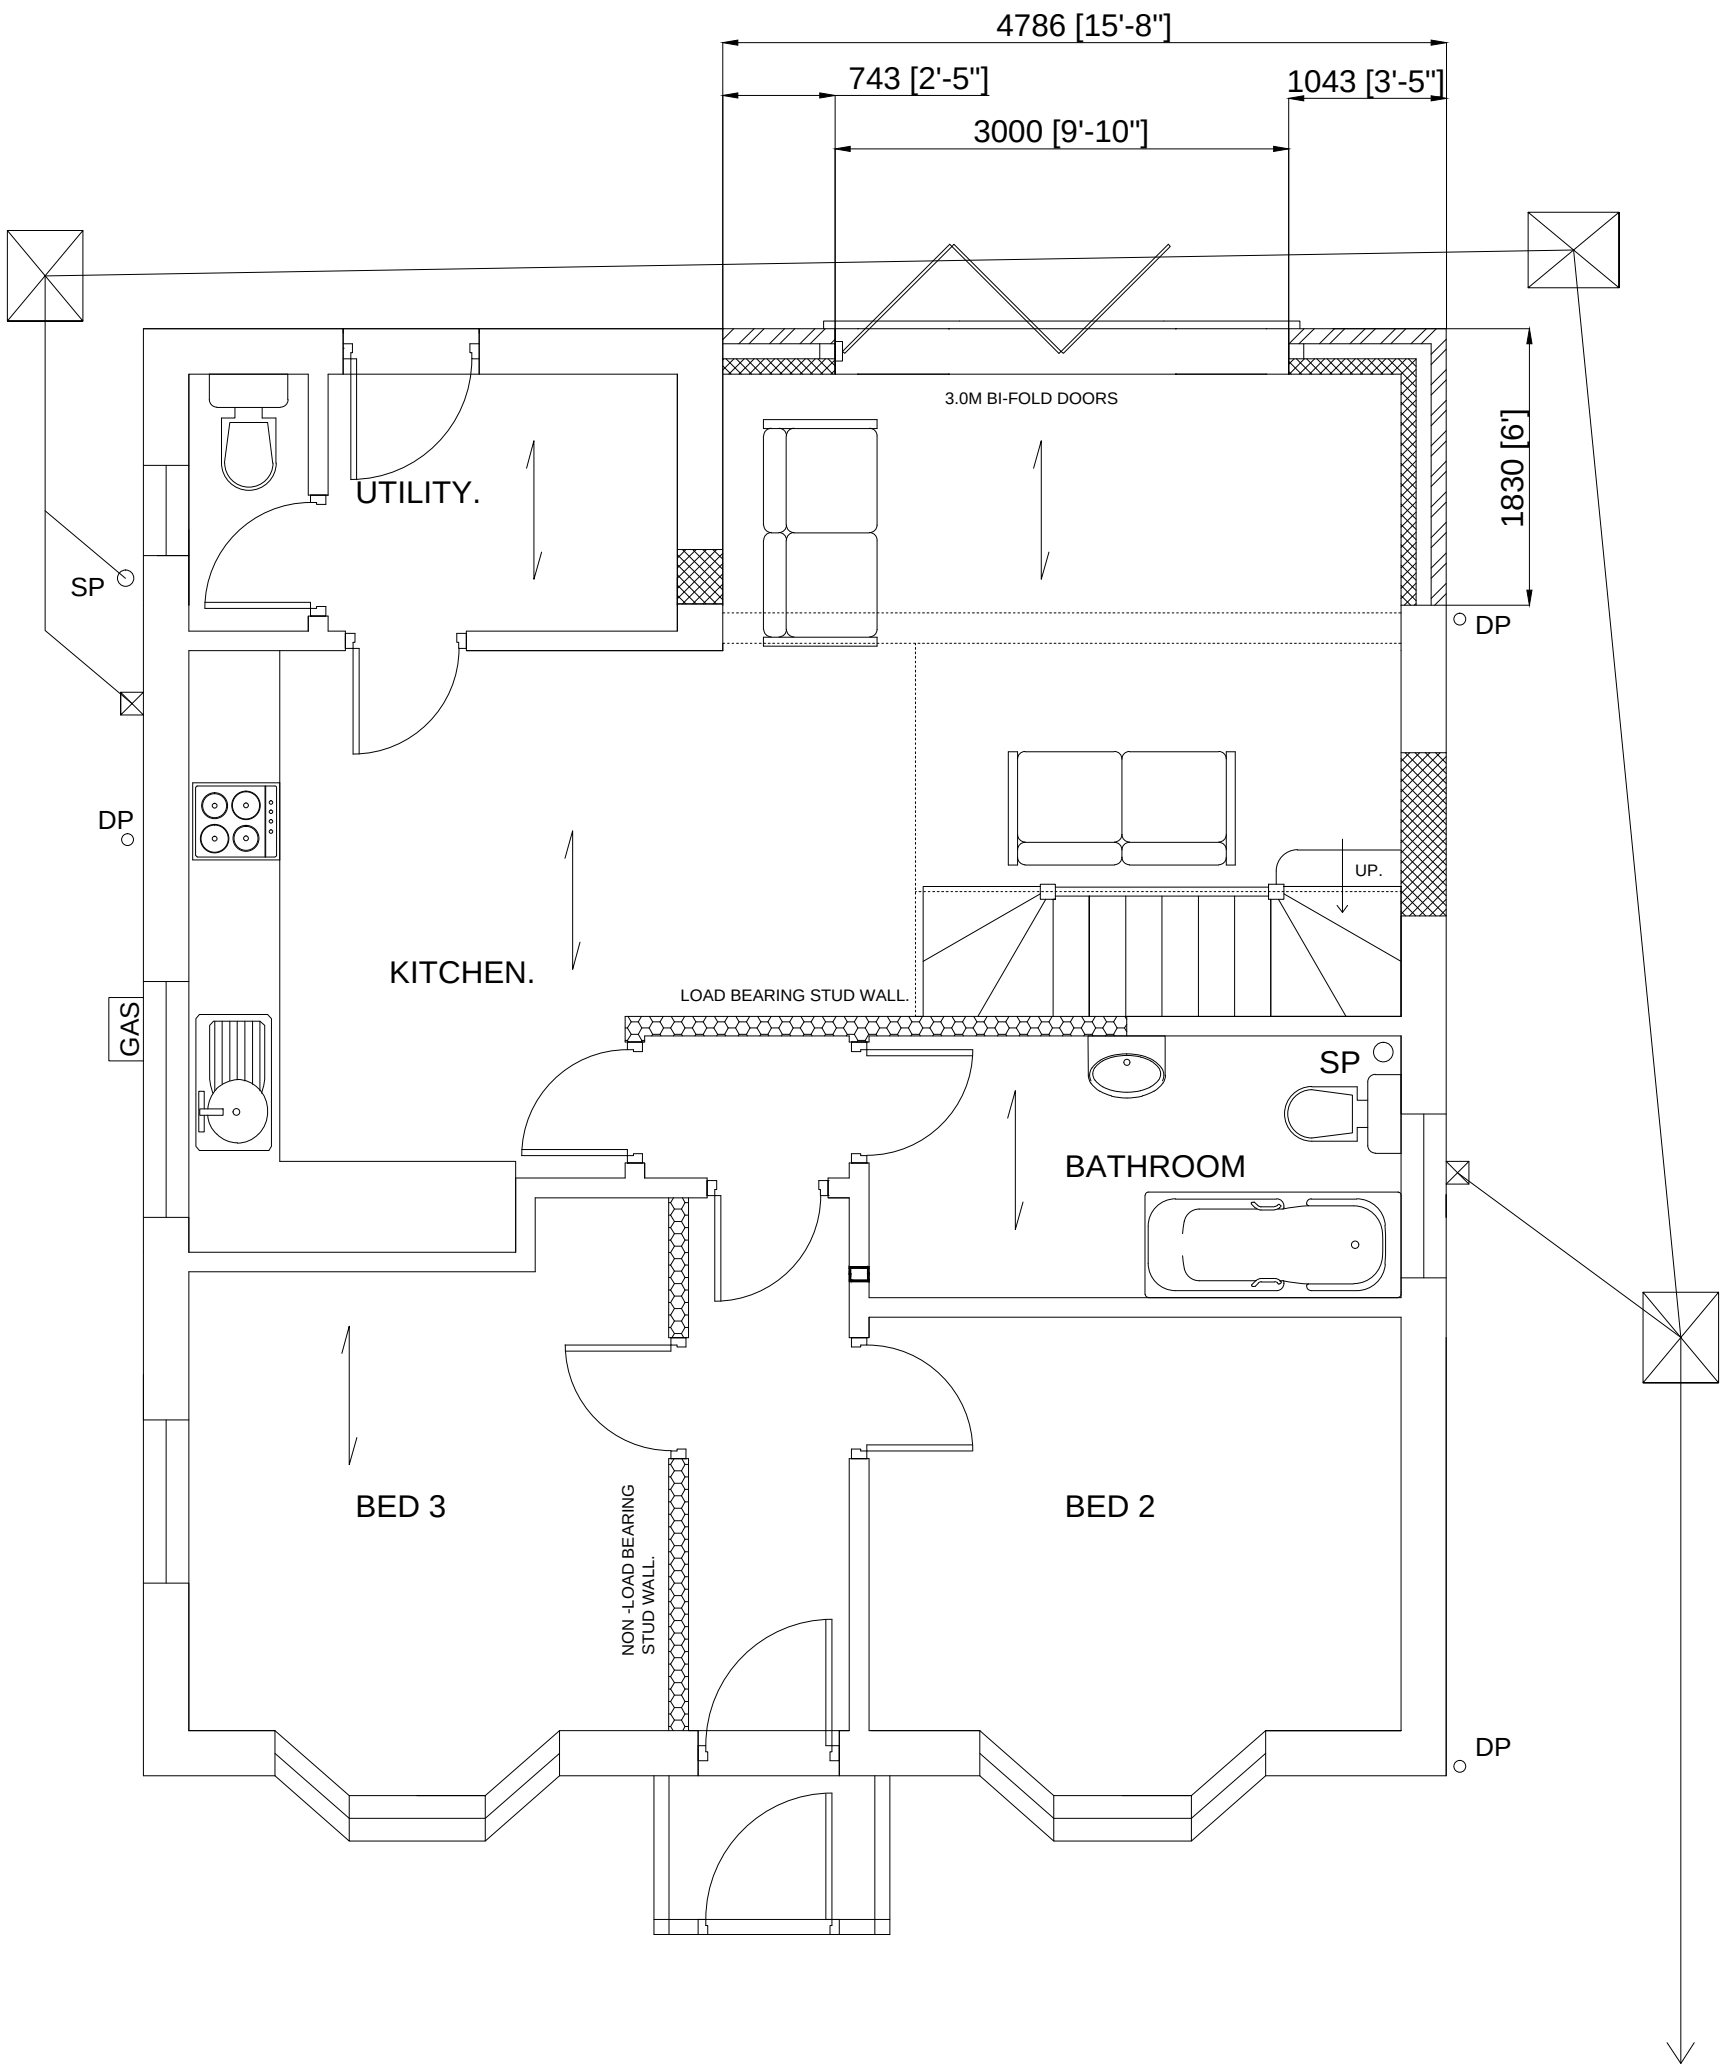

Michael Pearce & Associates Ltd
Chartered Surveyors - Architectural Consultants
Tel 01903 786839 Mob 07812 195560

REAR EXTENSION AND LOFT CONVERSION
39 HILLVIEW CRESCENT, EAST PRESTON. BN16 1RG.

DRW NO 2b SCALE 1/50 (A3)
PROPOSED GROUND FLOOR PLAN