

Do not scale, except for Planning purposes.
Use figured dimensions only.
This drawing is subject to copyright and
must not be reproduced without the consent
of A. Prior of AP architectural.

Revisions:

Rev A Various amendments	21/6/16
Rev B Various amendments	07/7/16
Rev C Roof configuration changed	19/07/16
Rev D Bifold doors added	23/08/16

AP architectural
Design & Management

Alan Prior MCIAT
Southmead
West Bracklesham Drive
Bracklesham Bay
Chichester
West Sussex
PO20 8PH
01243 672589
www.aparchitectural.com



PROJECT

Proposed
Alterations Rev C

TITLE

Coloured
Elevations


CLIENT

Mr & Mrs Close, 17
Seaview Avenue,
East Preston, West
Sussex, BN16 1PP


DRAWN BY AP	CHECKED BY AP	DATE 11/02/16
SCALE (@ A1) 1 : 100	PROJECT NUMBER APA/024/CLOSE	
DRAWING NUMBER A102 Rev D		REV




1 East (Front) Elevation Existing Coloured
1 : 100

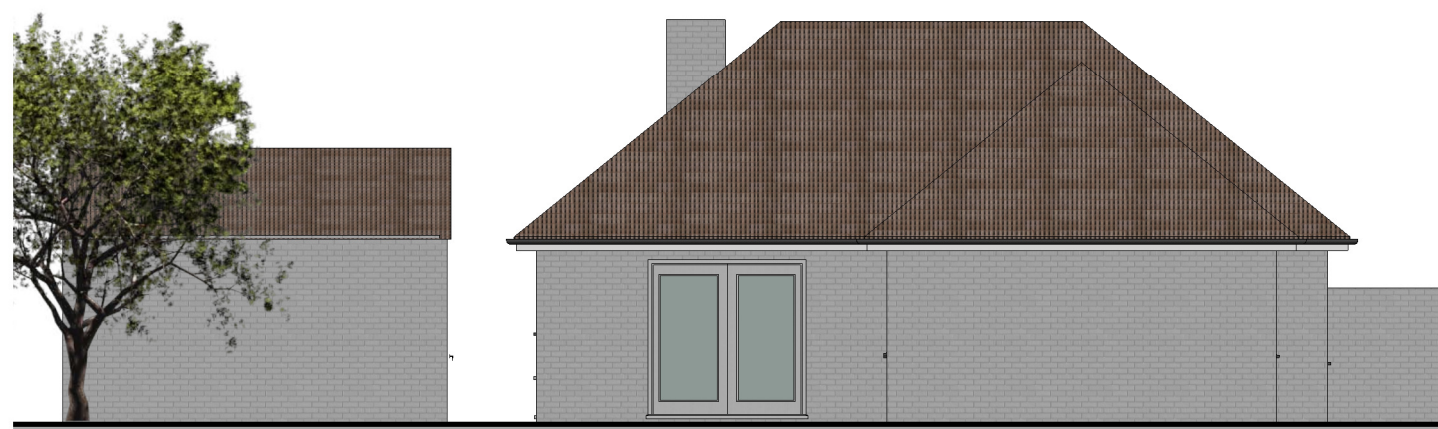

5 South (Side) Elevation Existing Coloured
1 : 100

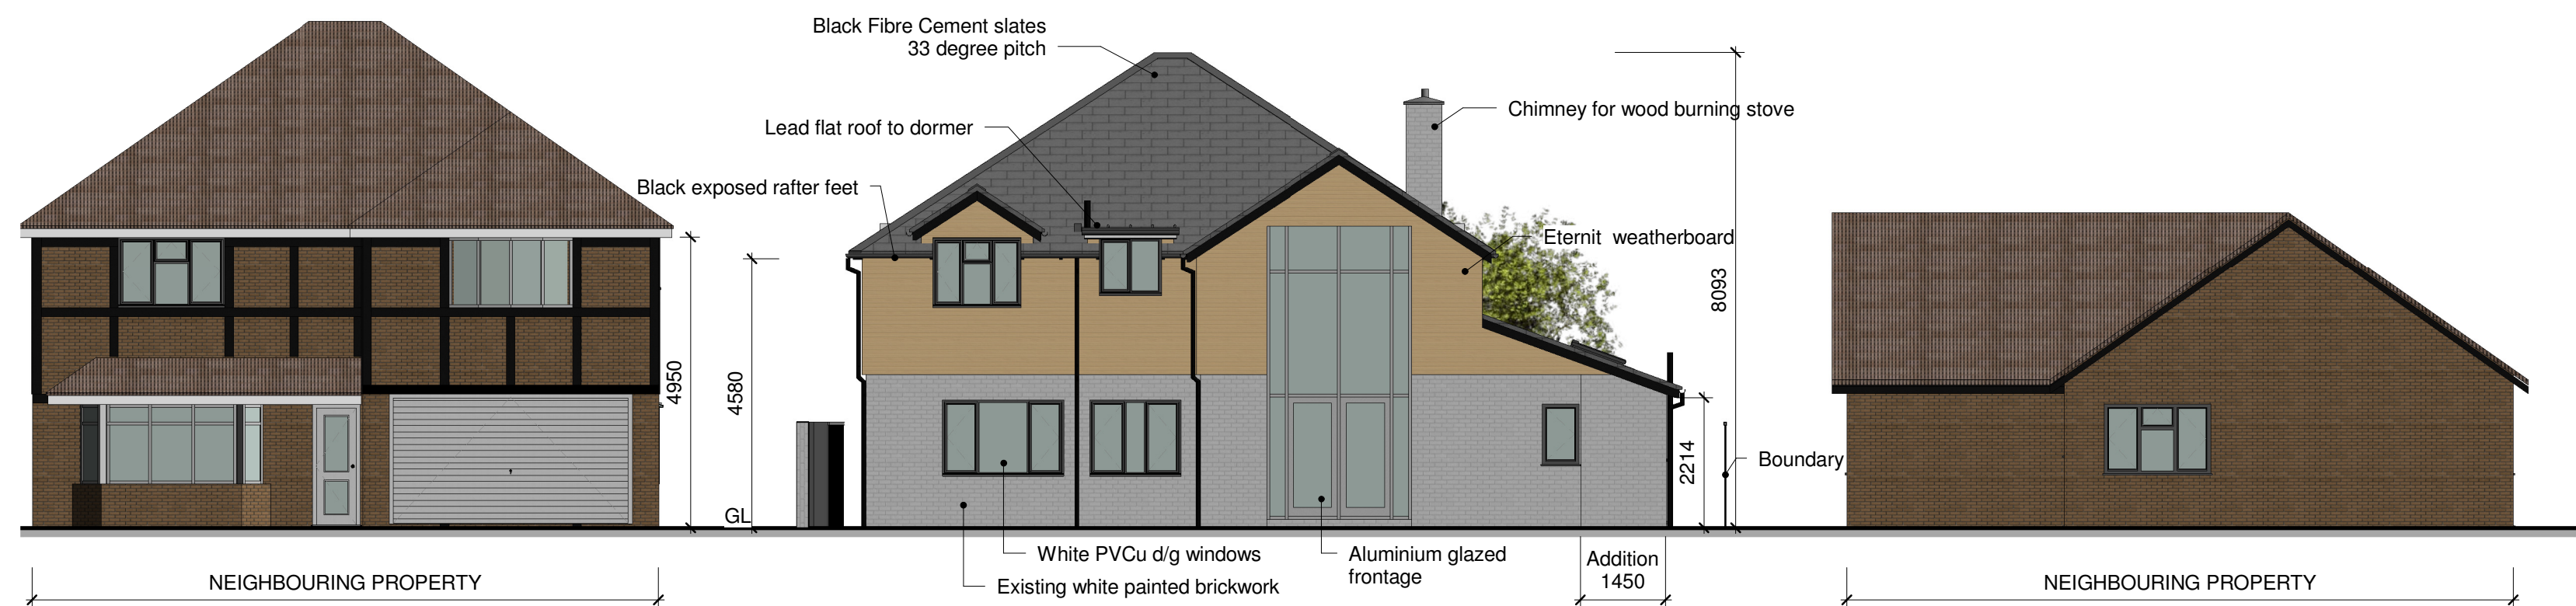


2 East (Front) Elevation Proposed Coloured
1 : 100

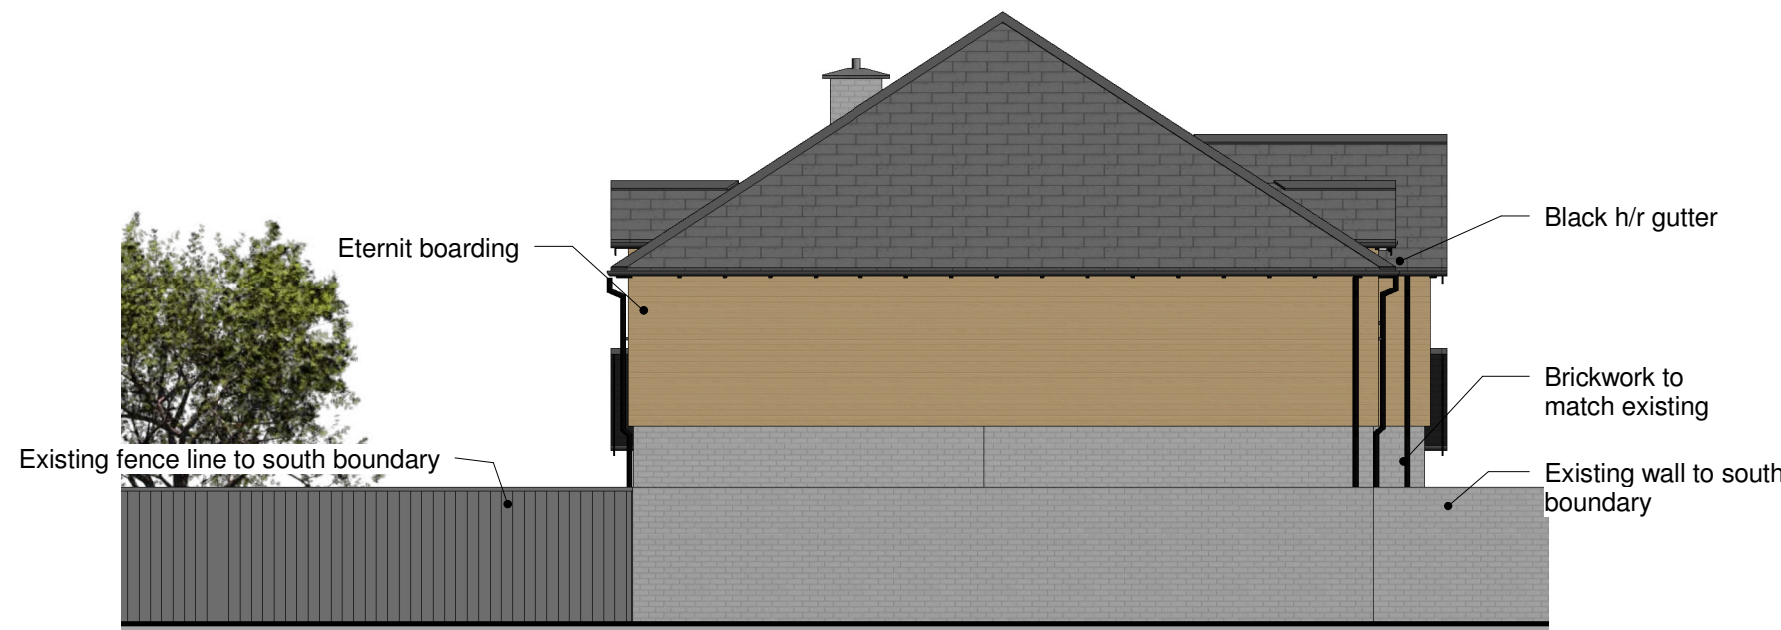


6 South (Side) Elevation Proposed Coloured
1 : 100



3 West (Rear) Elevation Existing Coloured
1 : 100

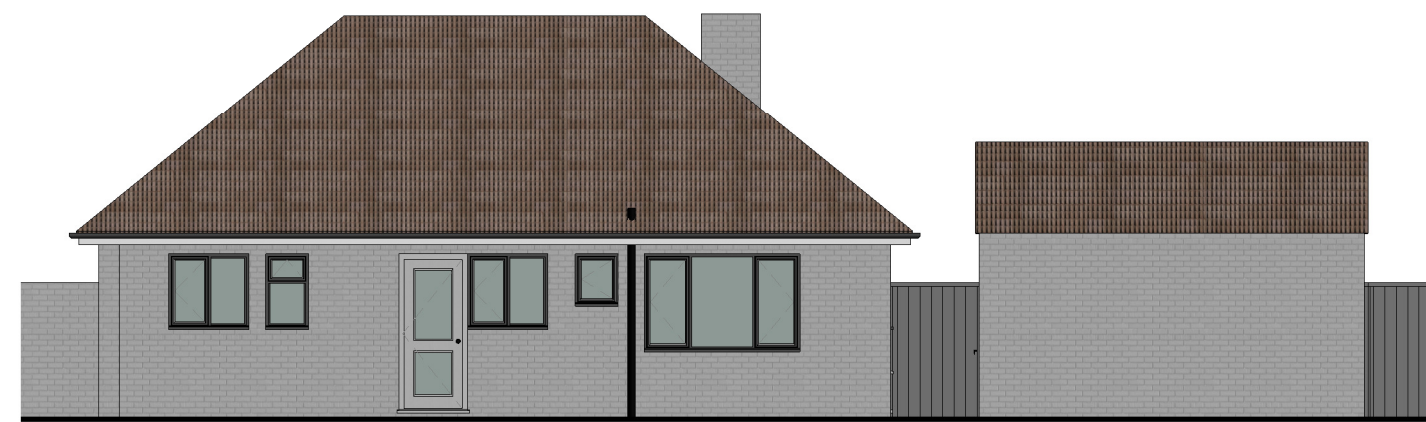

7 North (Side) Elevation Existing Coloured
1 : 100

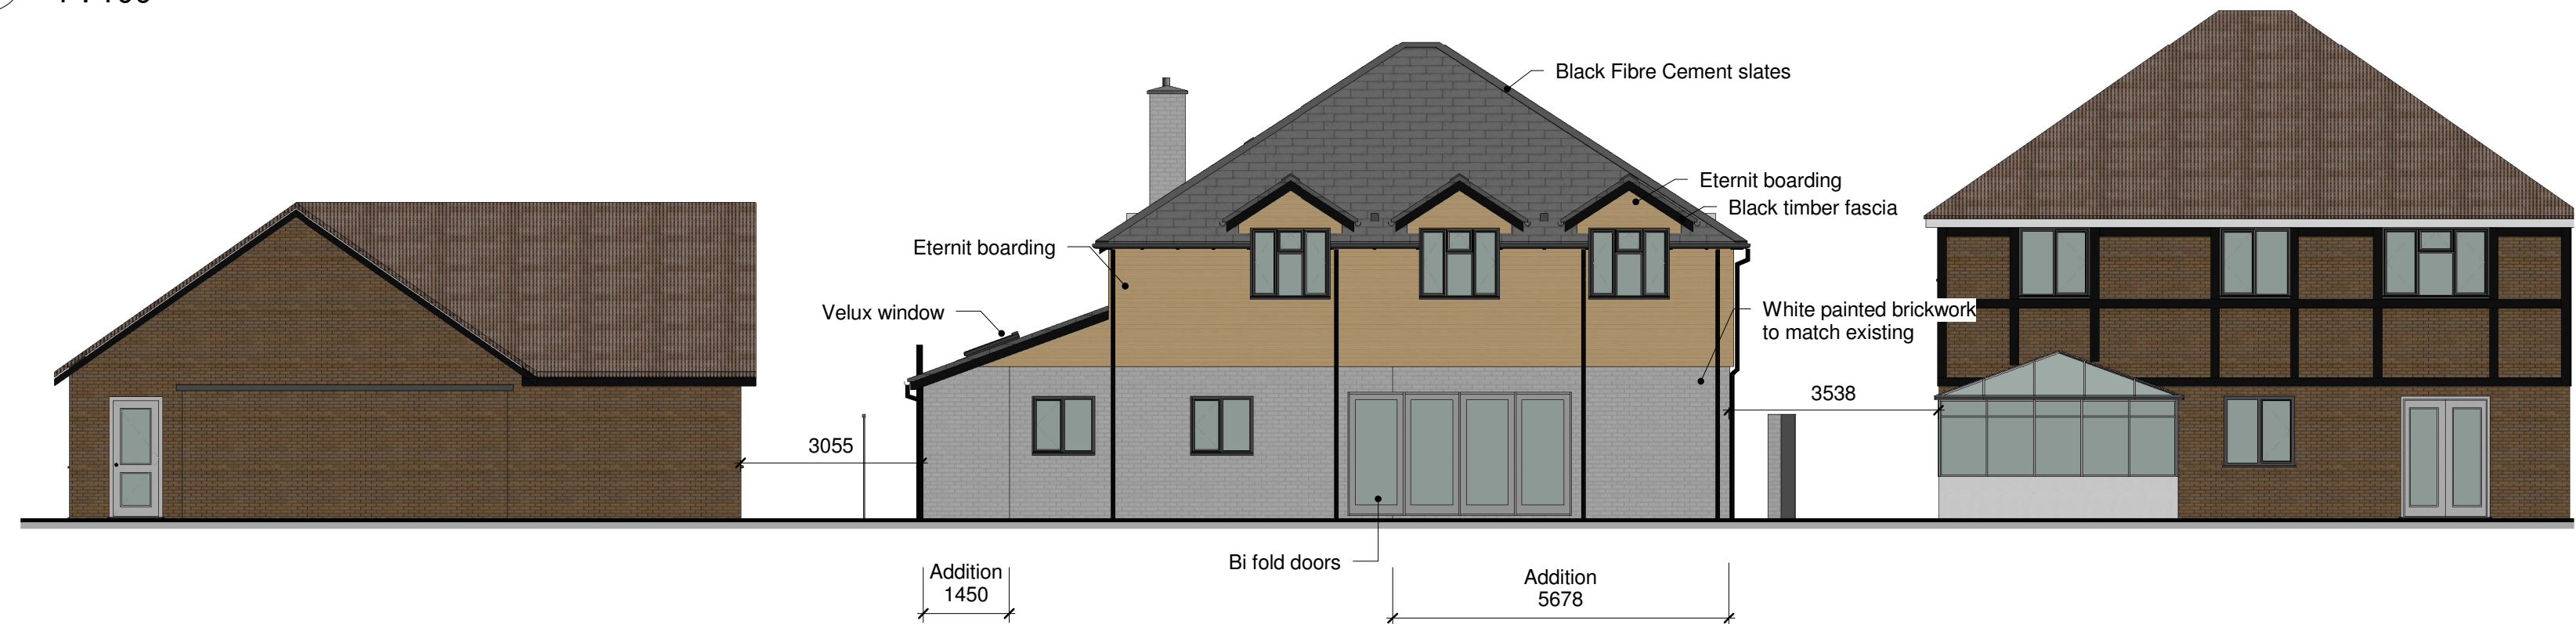

4 West (Rear) Elevation Proposed Coloured
1 : 100



8 North (Side) Elevation Proposed Coloured
1 : 100

0 1 2 3 4 5m

Scale Bar 1 : 100